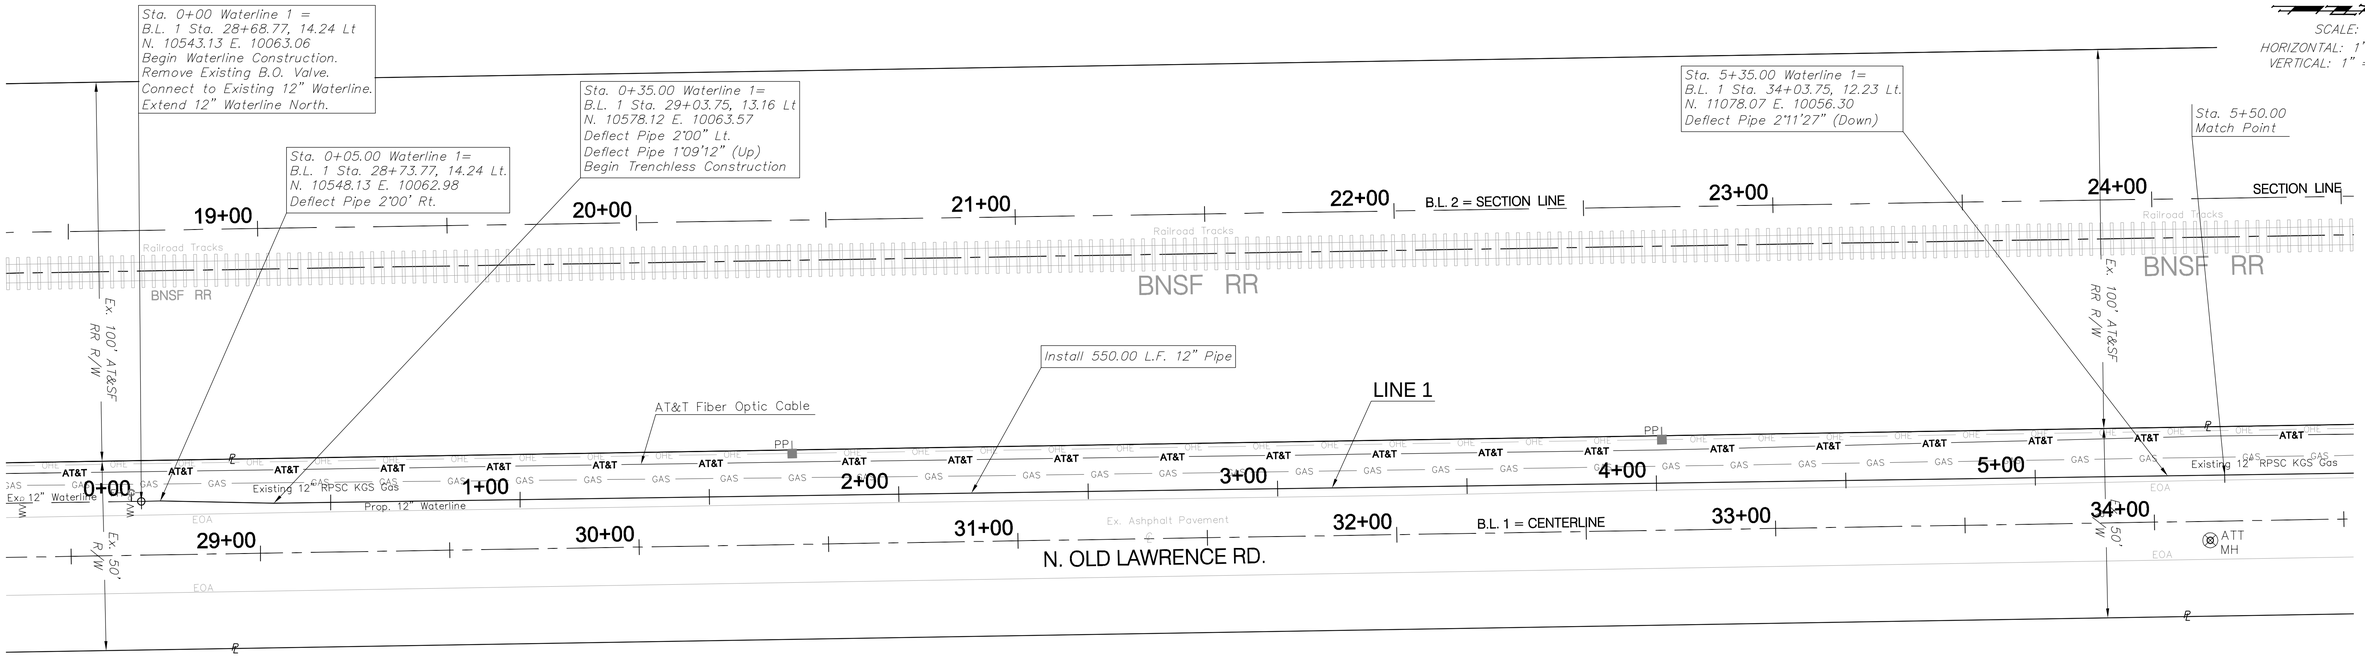

Drawing File: E:\Projects\I235 & Broadway Waterline\Civil 3d\Base

Project No. 0909-E380

Design:	JFB
Drawn:	JDM
Approved:	JFB
Scale:	NOTED

I-235 & BROADWAY Distibution System
Line 1, Sta. 0+00 to Sta 5+50

Baughman Company , P.A.
315 Ellis St. Wichita, KS 67211 P 316-262-7271 F 316-262-0149
ENGINEERING | SURVEYING | PLANNING | LANDSCAPE ARCHITECTURE

January 2010

SHEET 4 OF 14