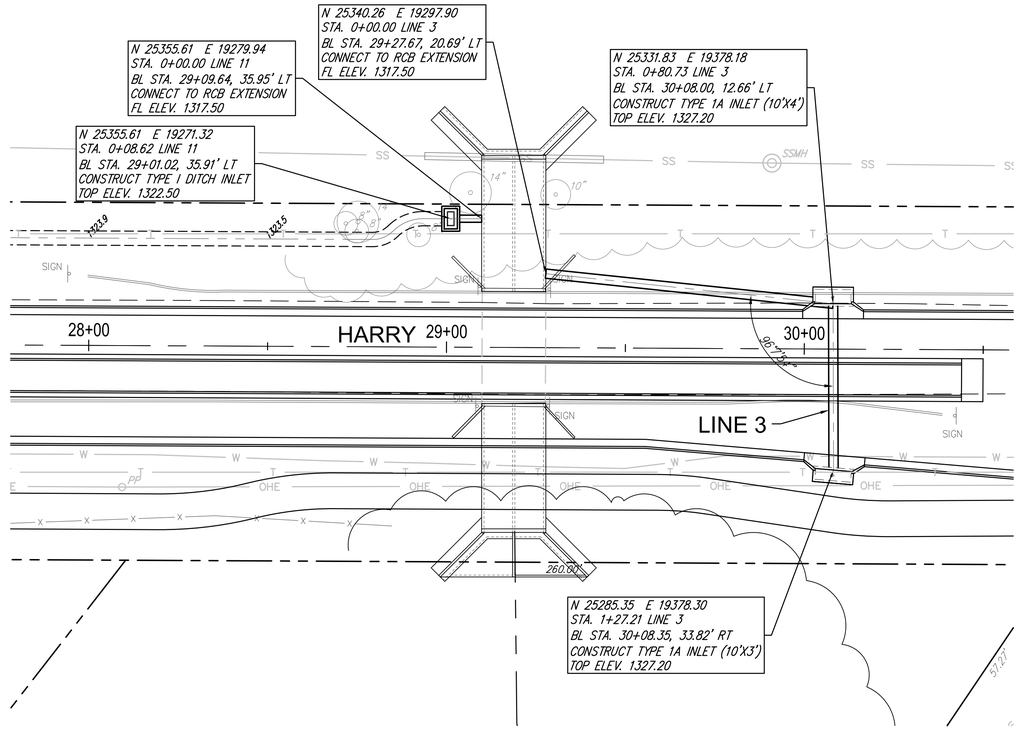

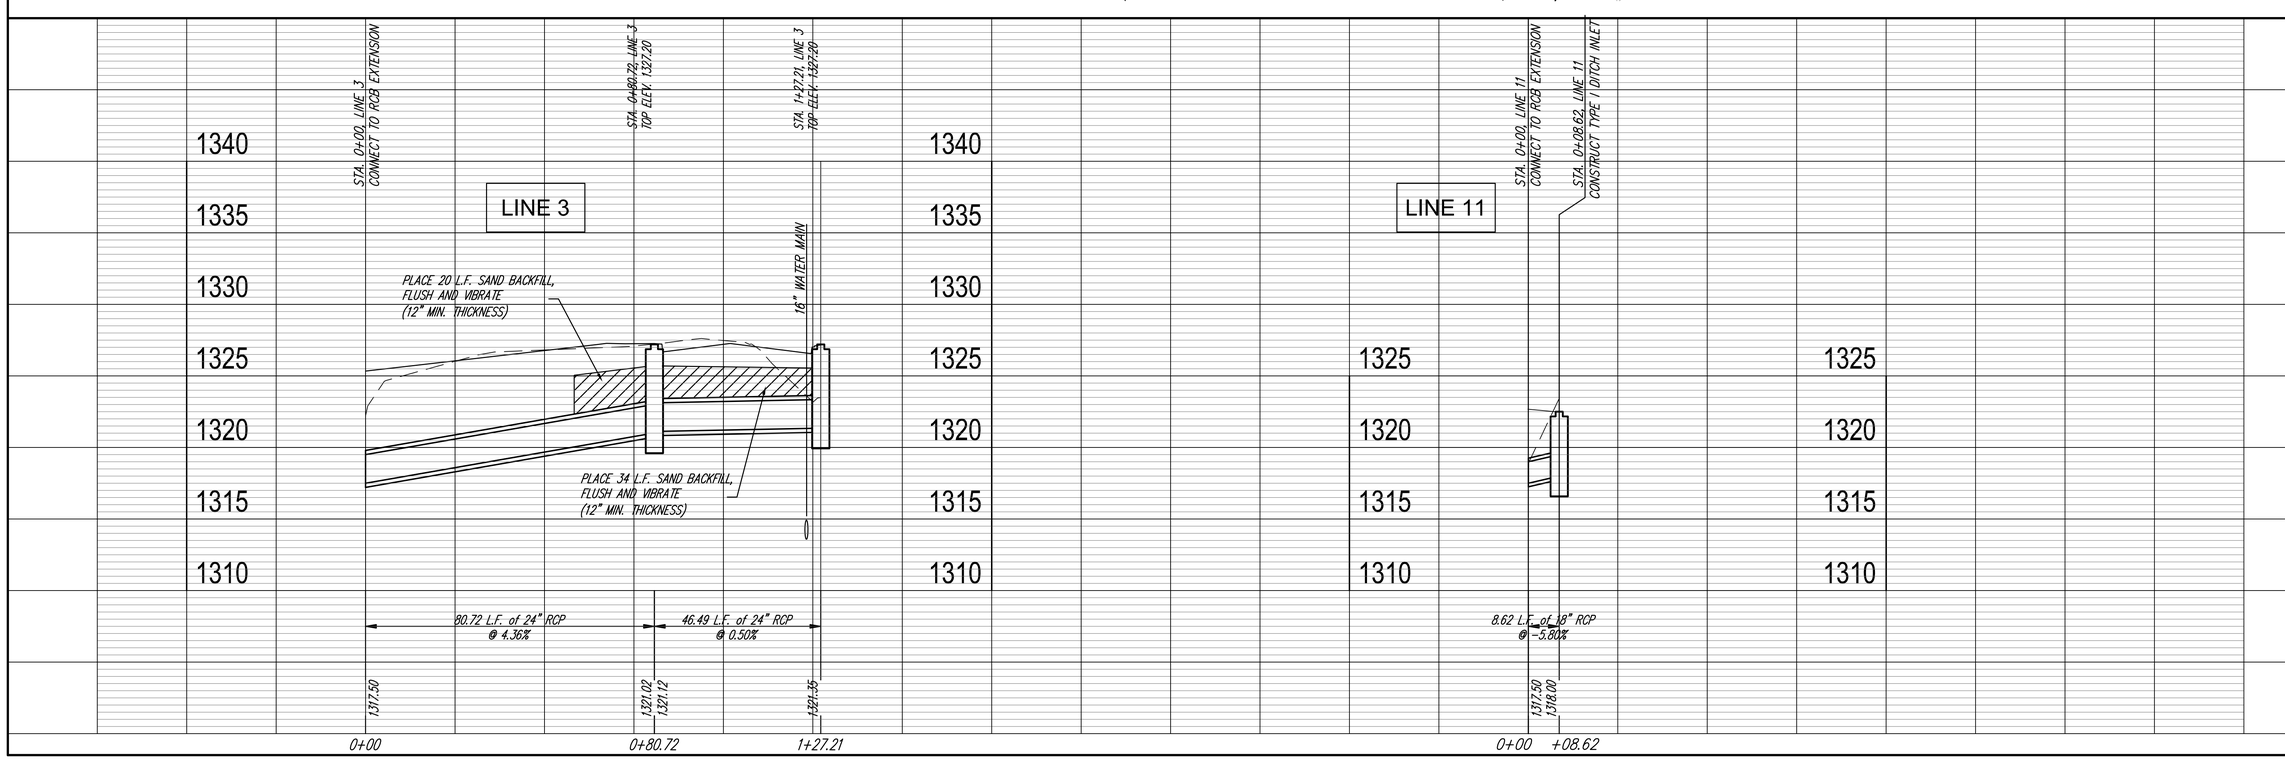

Ruggles & Bohm, P.A.
Engineering, Surveying, Land Planning
1504 North Rock Road
Wichita, Kansas 67203
(316) 264-4021
(316) 264-4022 fax
E-mail: info@rbpartners.com
www.rbpartners.com

DESIGN	KWL
DRAWN	RA
UTILITY	
DATE	
REVISED	
REVIEW	

PROJECT NUMBER 87 N-0514-01
DRAWING FILE xsec base {SWS LINE 1}

HARRY IMPROVEMENTS
STORM DRAIN LINE 3 & 11
WICHITA, KANSAS

RB JOB 3240E

SHEET 24 OF 148