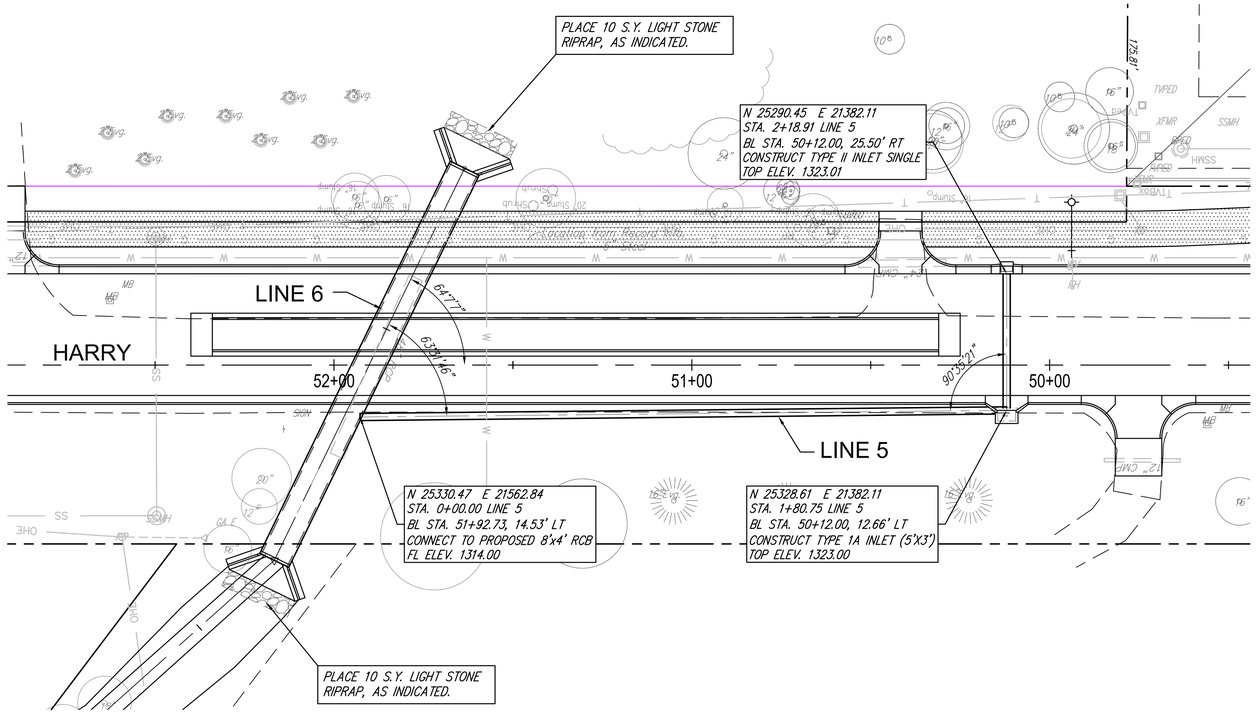

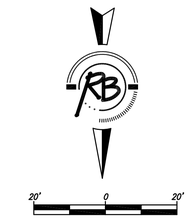

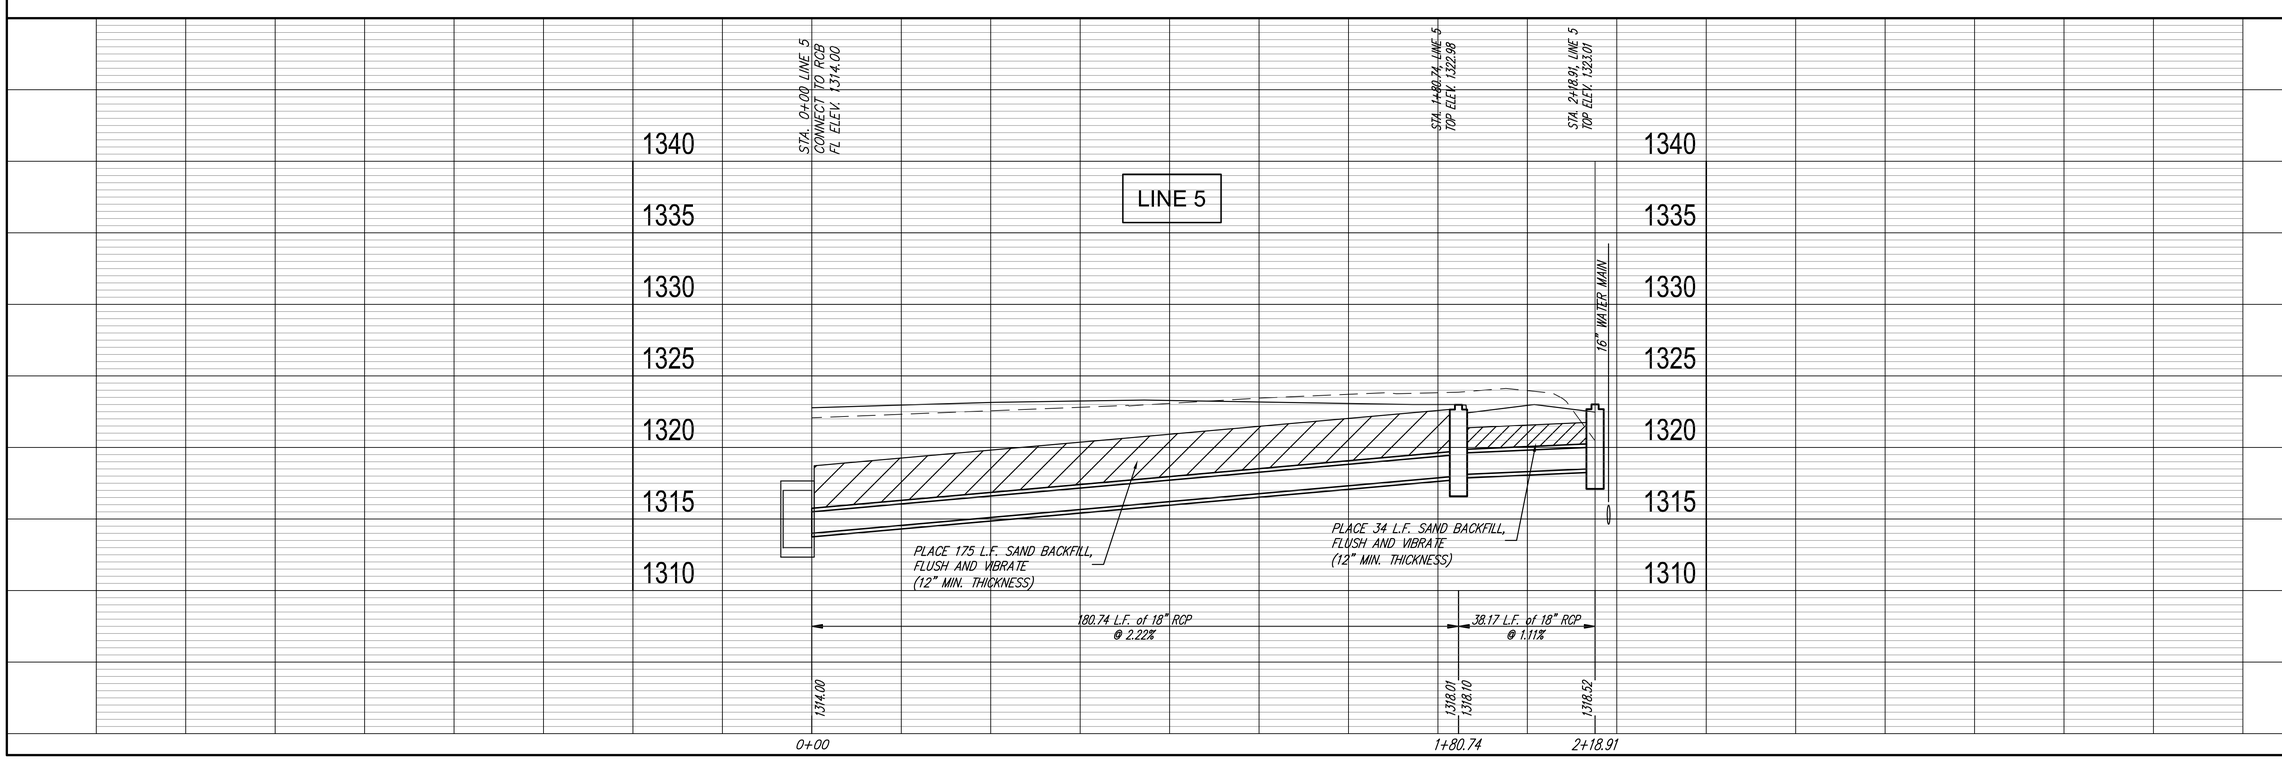

Ruggles & Bohm, P.A.
Engineering, Surveying, Land Planning
934 North Rock Road (316) 685-1020
Wichita, Kansas 67203 (316) 264-6021 fax
www.ruglesbohm.com E-mail: info@ruglesbohm.com

DESIGN	DRAWN	REVISED
KWL	RA	-
UTILITY	DATE	REVIEW
	-	-

PROJECT NUMBER 87 N-0514-01
DRAWING FILE {SWS LINE 5 + 6}

HARRY IMPROVEMENTS
STORM DRAIN LINE 5 & 6
WICHITA, KANSAS

RB JOB 3240E