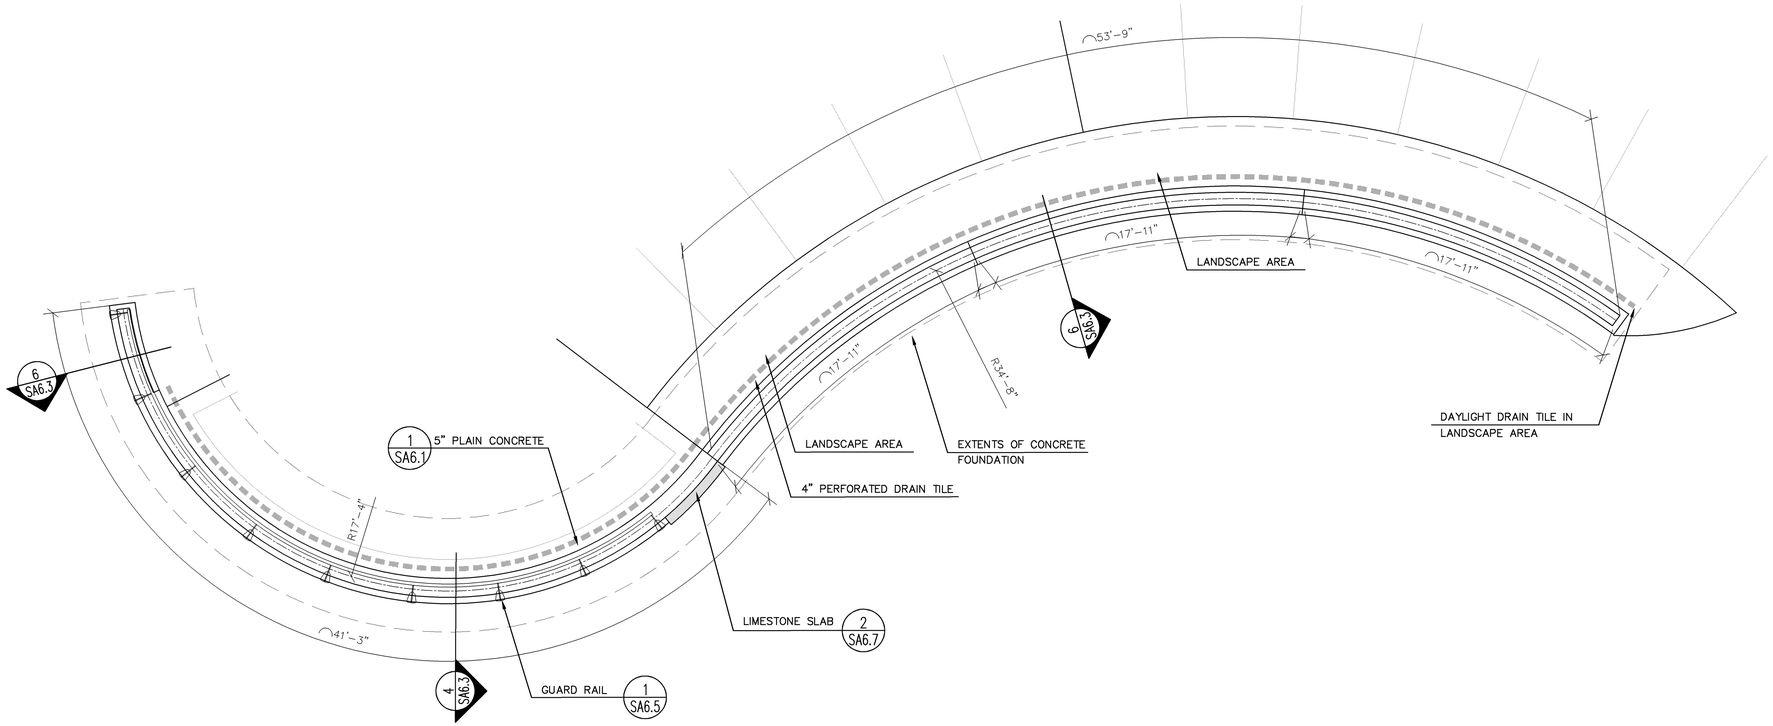

A WALL 'D' ENLARGED PLAN

1/4" = 1'-0"

MOCK-UPS
GENERAL CONTRACTOR TO CONSTRUCT ONE (1) MOCK-UP PANELS STONE VENEER FOR REVIEW UTILIZING THE SAME STONE, MORTAR AND METHODS AS WILL BE USED FOR THE FINAL WALL CONSTRUCTION.

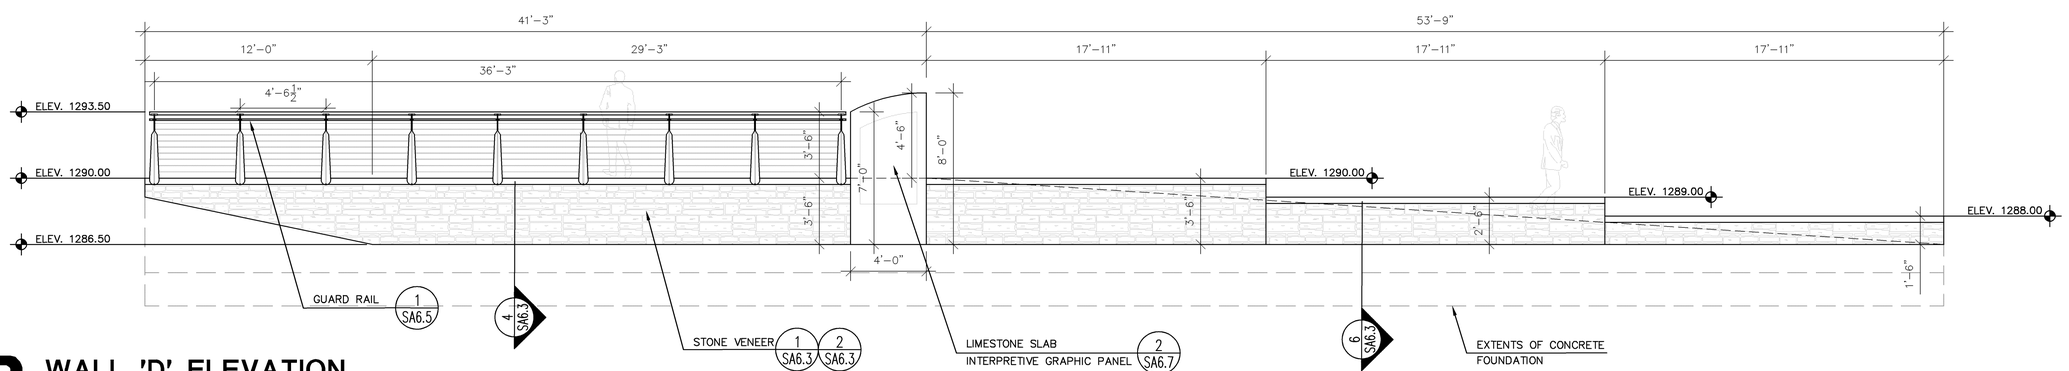

B WALL 'D' ELEVATION

1/4" = 1'-0"

PRINTS ISSUED

DATE	PURPOSE	NO.
10.05.09	FIELD CHECK	
11.12.09	OFFICE CHECK	
02.01.10	FINAL PLANS	

RIVER CORRIDOR
IMPROVEMNTS PHASE 1C:
WICHITA, KS

LawKingdon Architecture
Engineering · Planning · Interiors · Landscapes

LawKingdon Architecture
345 RIVERVIEW,WICHITA,KS 67203
Phone (316) 268-0230 Fax: (316) 268-0205
CONTACT: JEFFREY A. BEST, ASLA

PROJECT NUMBER:
08386

SHEET TITLE:
ENLARGED WALL PLAN & ELEVATION

SHEET NUMBER:
SA5.7