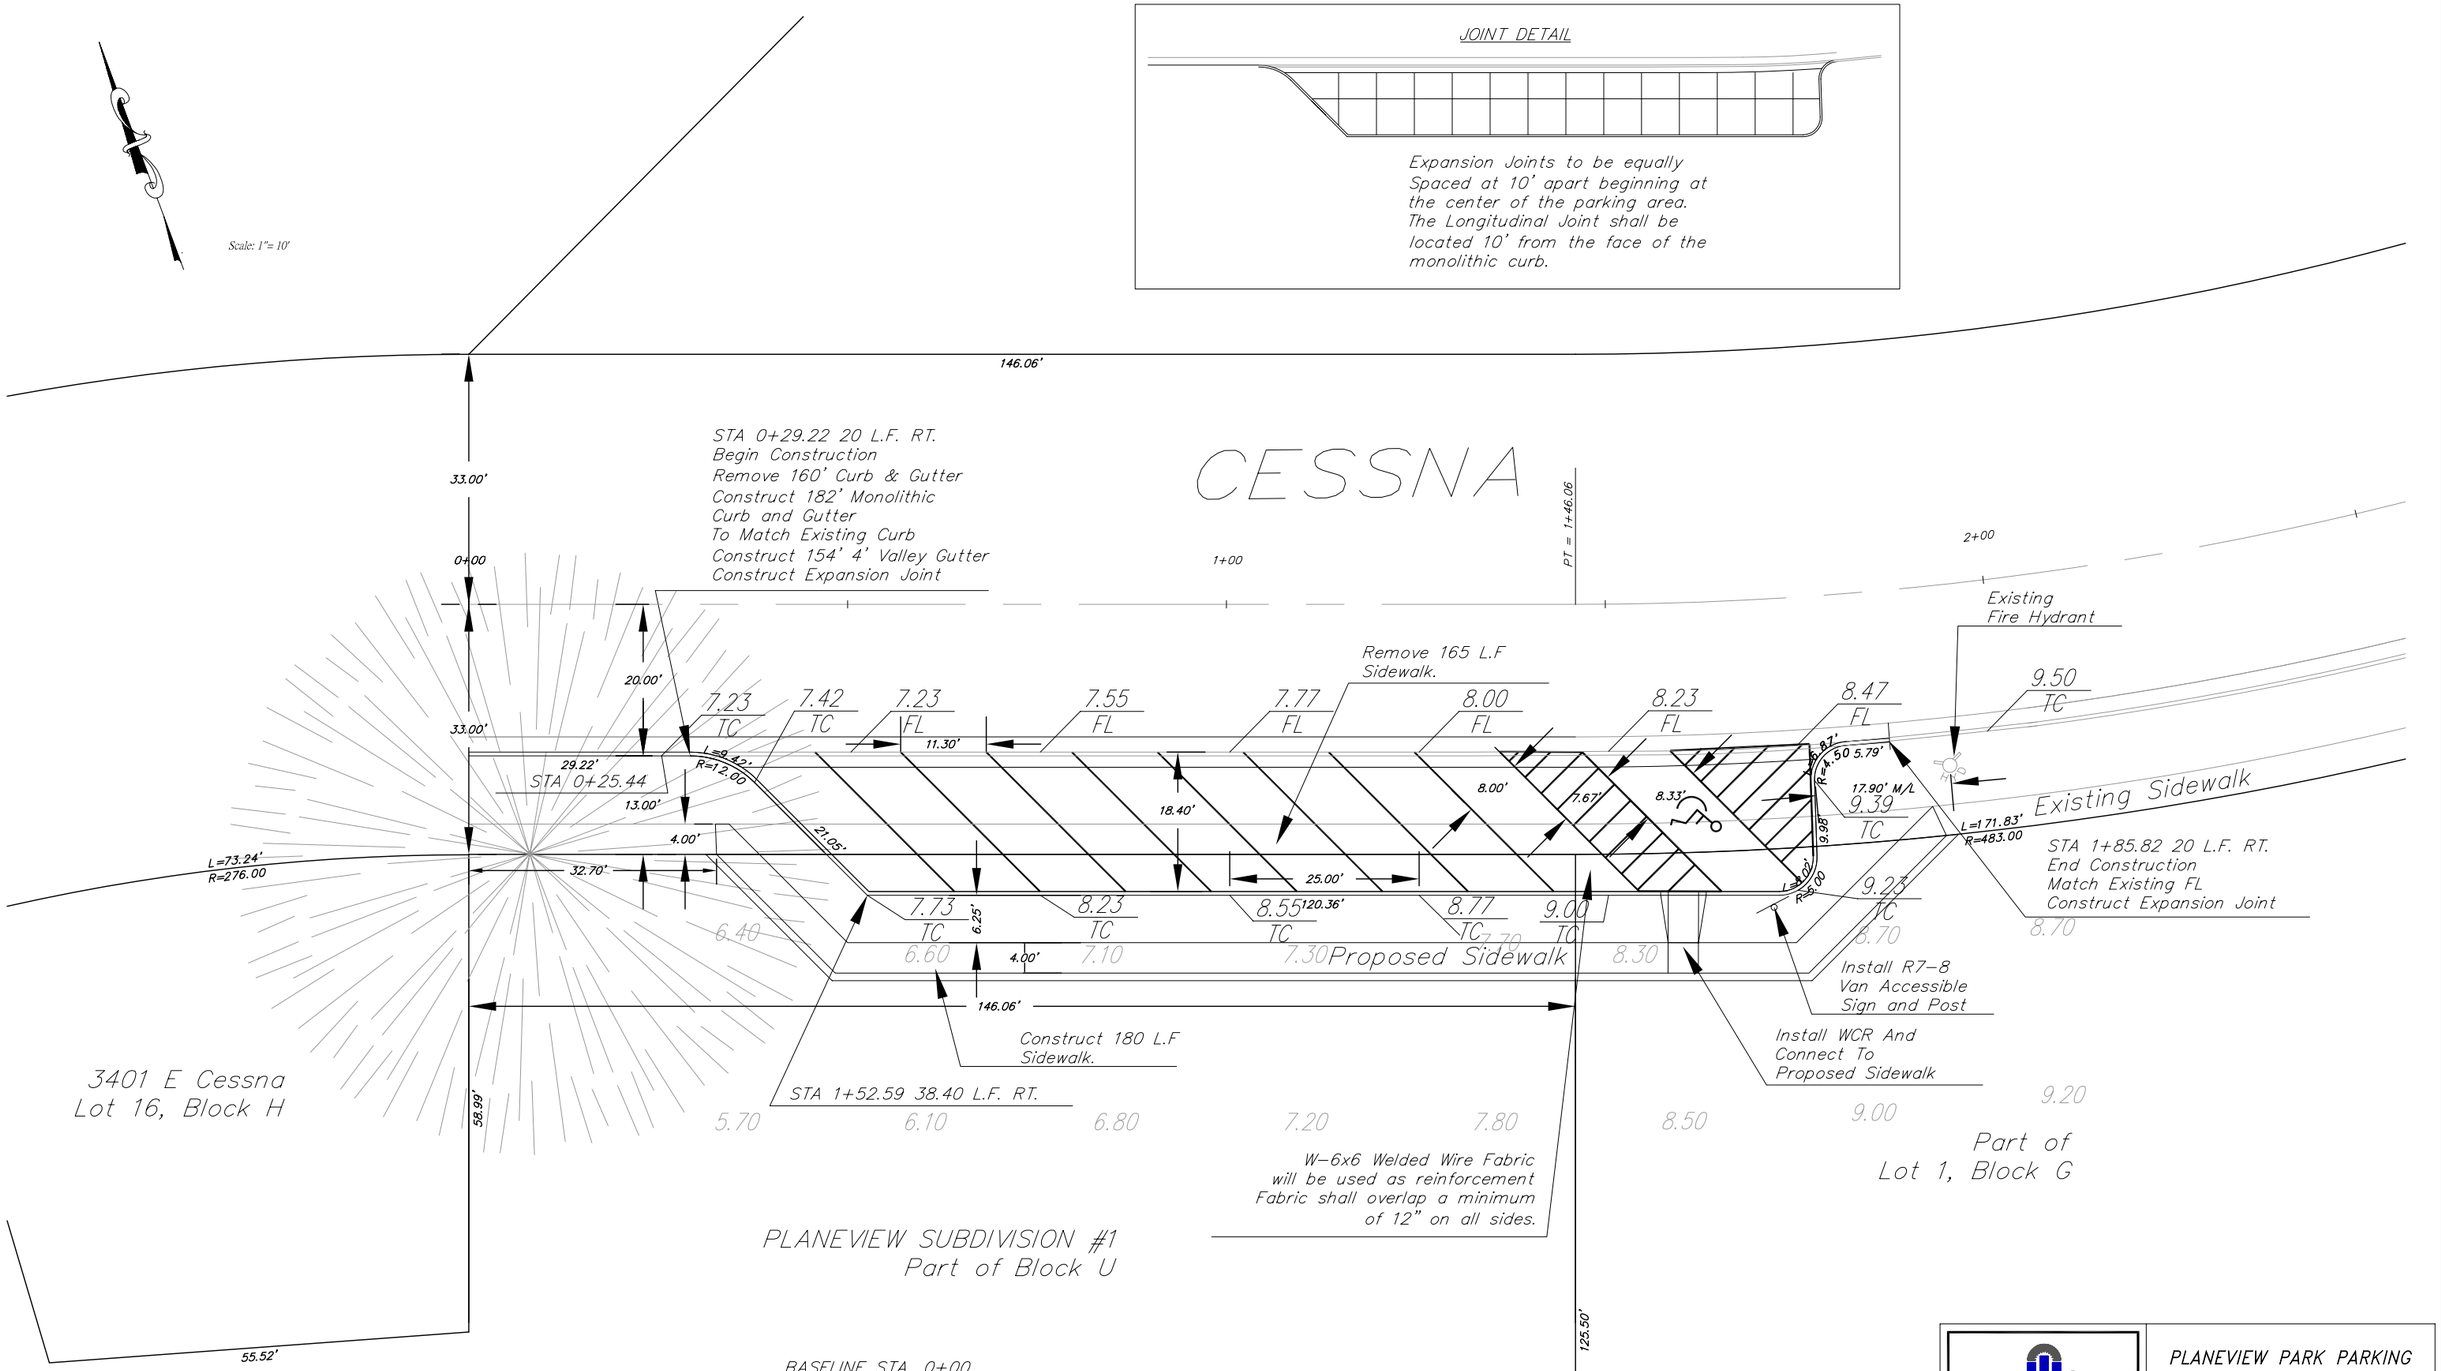

BENCHMARK:

CESSNA AND DRY CREEK, WEST OF ROOSEVELT
250 FT. MORE OR LESS, WEST OF ROOSEVELT
CITY STANDARD DISC. ELEVATION 114.25 FT.
MSL ELEVATION 1301.65 FT.

BASELINE STA. 0+00
THE INTERSECTION OF THE CENTERLINE OF CESSNA AND THE EAST LINE OF LOT 16, BLOCK H PLANEVIEW SUBDIVISION #1, AS EXTENDED NORTH

CITY OF WICHITA PUBLIC WORKS ENGINEERING

PLANEVIEW PARK PARKING PLAN SHEET

CITY ENGINEER
JAMES L. ARMOUR, P.E.

PROJECT NUMBER	OCA NUMBER	DATE
472 – 84140	602559	DEC, 04

CITY ENGINEER'S OFFICE
CITY HALL – SEVENTH FLOOR
455 NORTH MAIN STREET
WICHITA, KANSAS 67202-1620
(316) 268-4501
(316) 268-4114 FAX

DESIGN	DRAWN
DEA	DEA

SHEET
3 OF 5