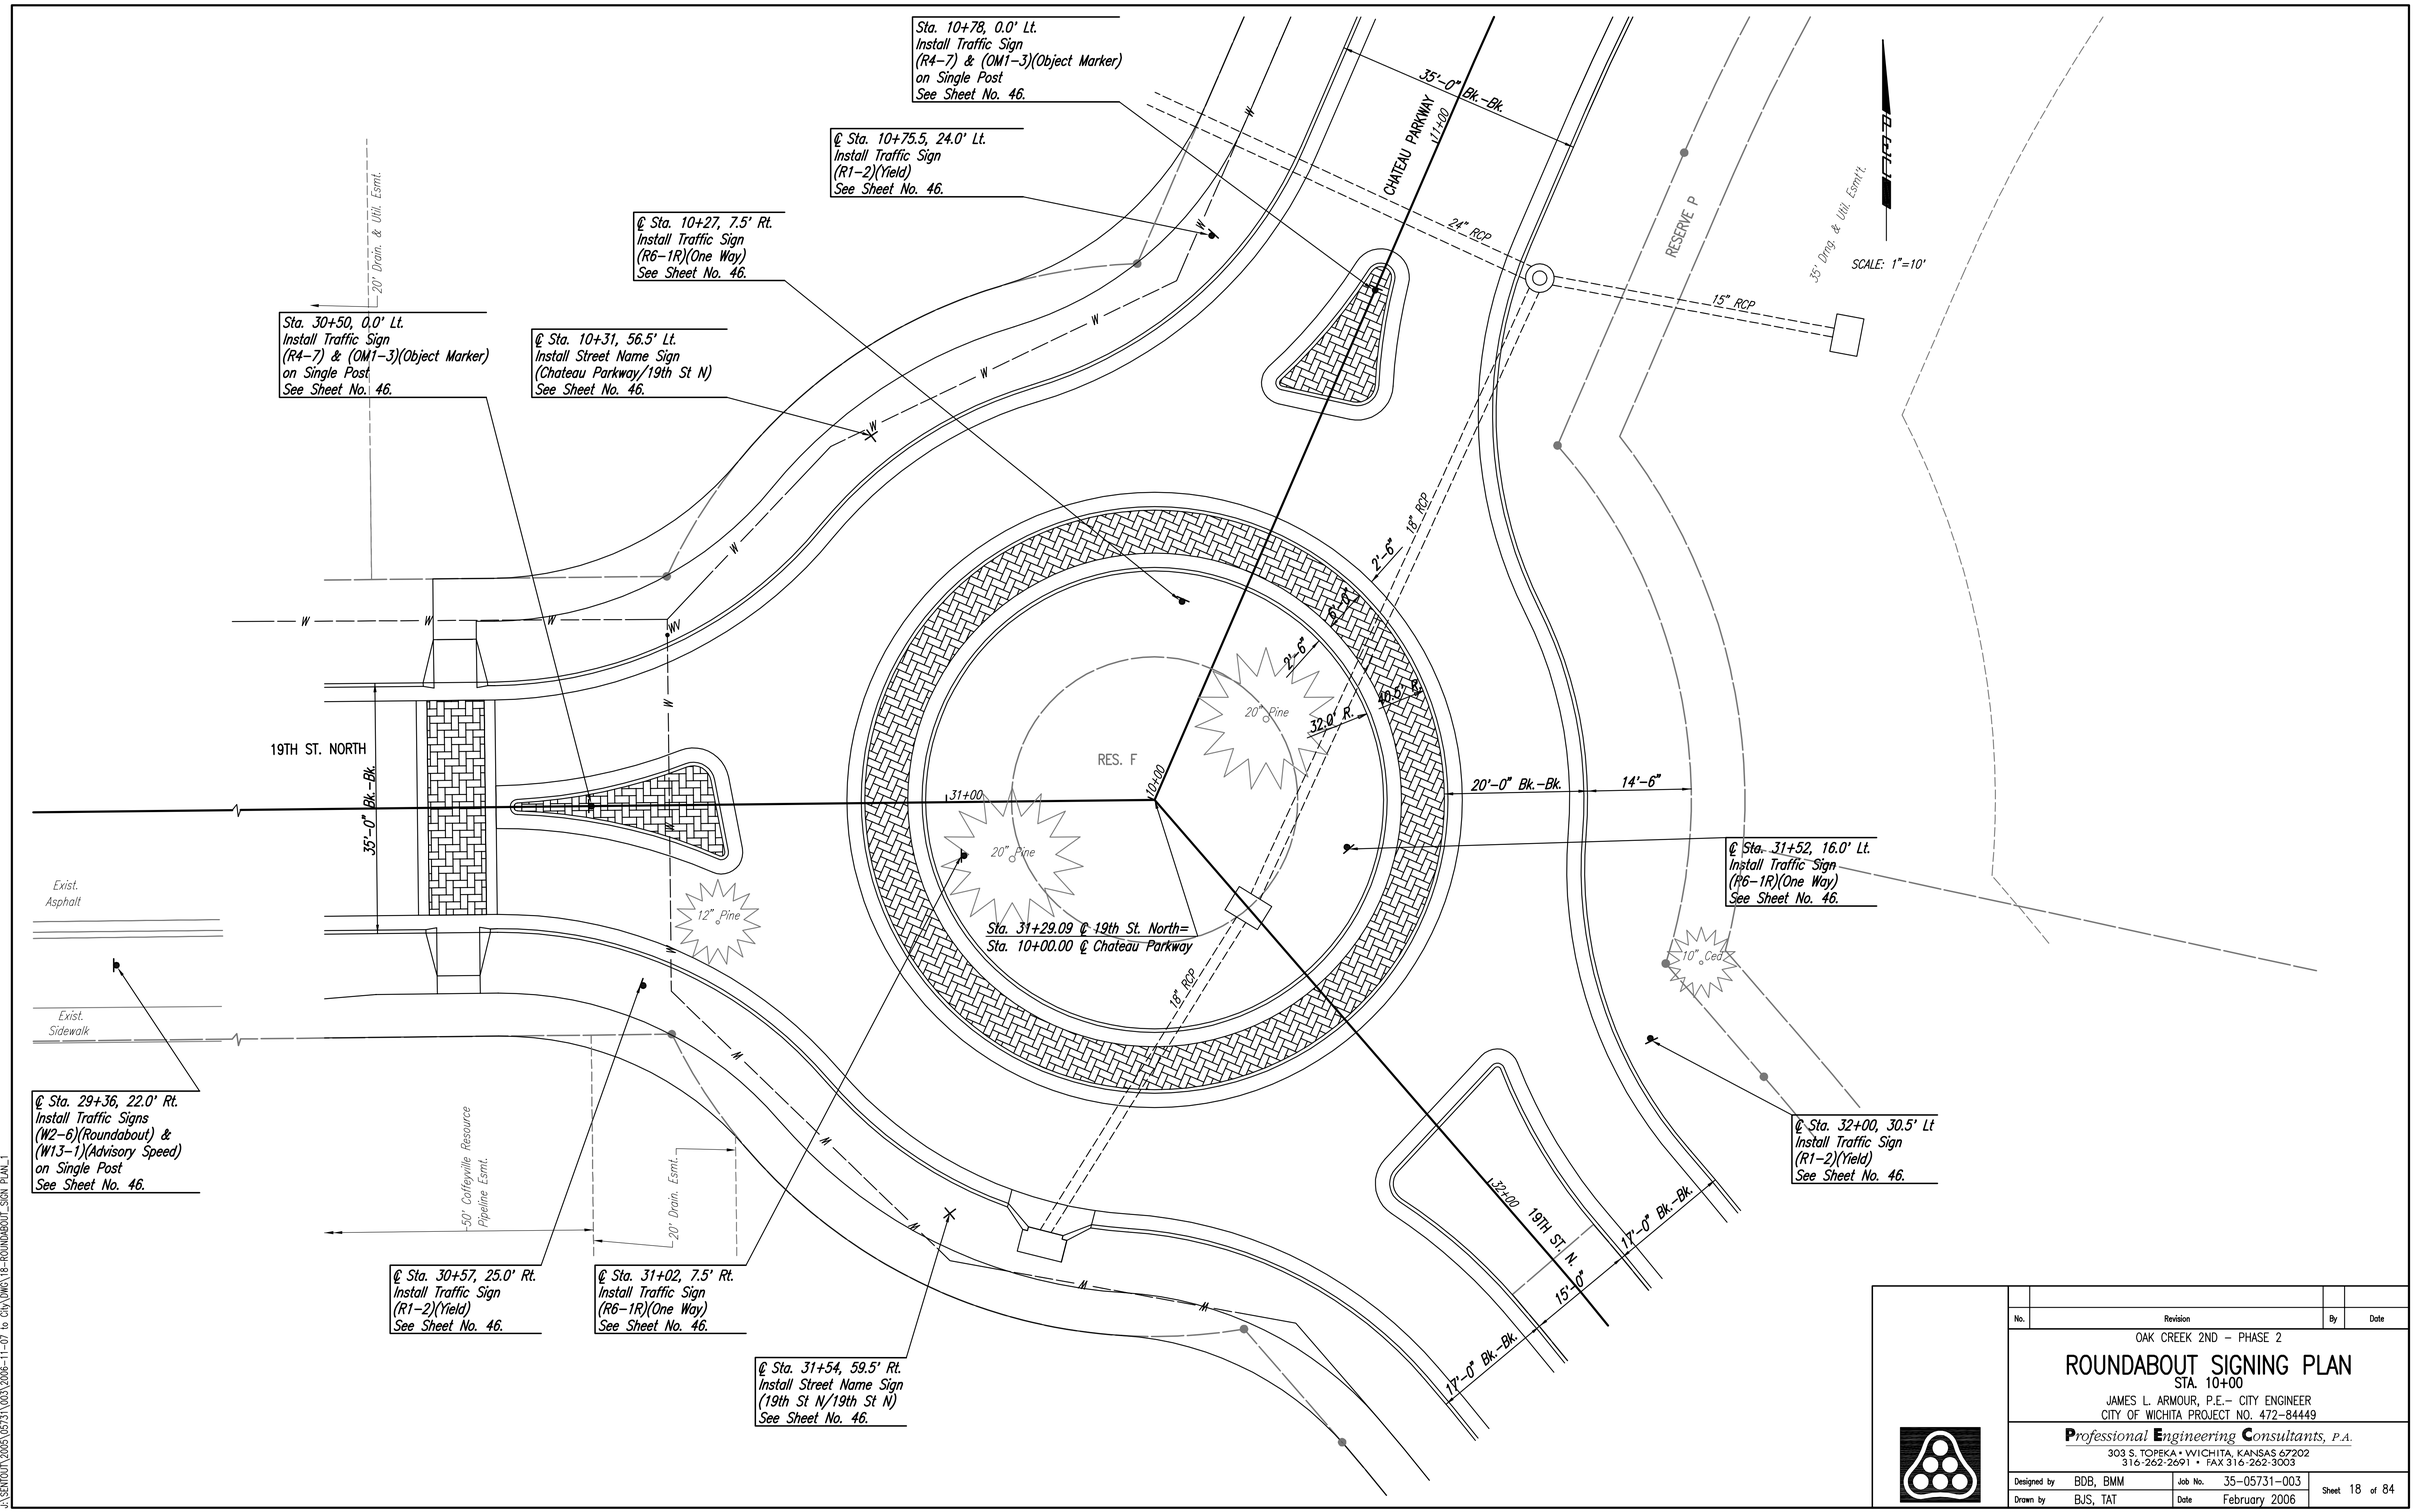

No.	Revision	By	Date

OAK CREEK 2ND – PHASE 2

ROUNDABOUT SIGNING PLAN

STA. 10+00

JAMES L. ARMOUR, P.E.– CITY ENGINEER
CITY OF WICHITA PROJECT NO. 472-84449

Professional Engineering Consultants, P.A.
303 S. TOPEKA • WICHITA, KANSAS 67202
316-262-2691 • FAX 316-262-3003

Designed by	BDB, BMM	Job No.	35-05731-003	Sheet 18 of 84
Drawn by	BJS, TAT	Date	February 2006	

Saved: 11-07-2006 5:29:54 AM by BJS
Plot Scale: 1:1 11-07-2006 10:35:25 PM by BEJ
J:\SENTOUT\2005\05731\003\2006-11-07 to City\DWG\18-ROUNDABOUT_SIGN PLAN_1