PROJECT NO.	YEAR	SHEET NO.	TOTAL SHEETS
35-05731-003		76	84

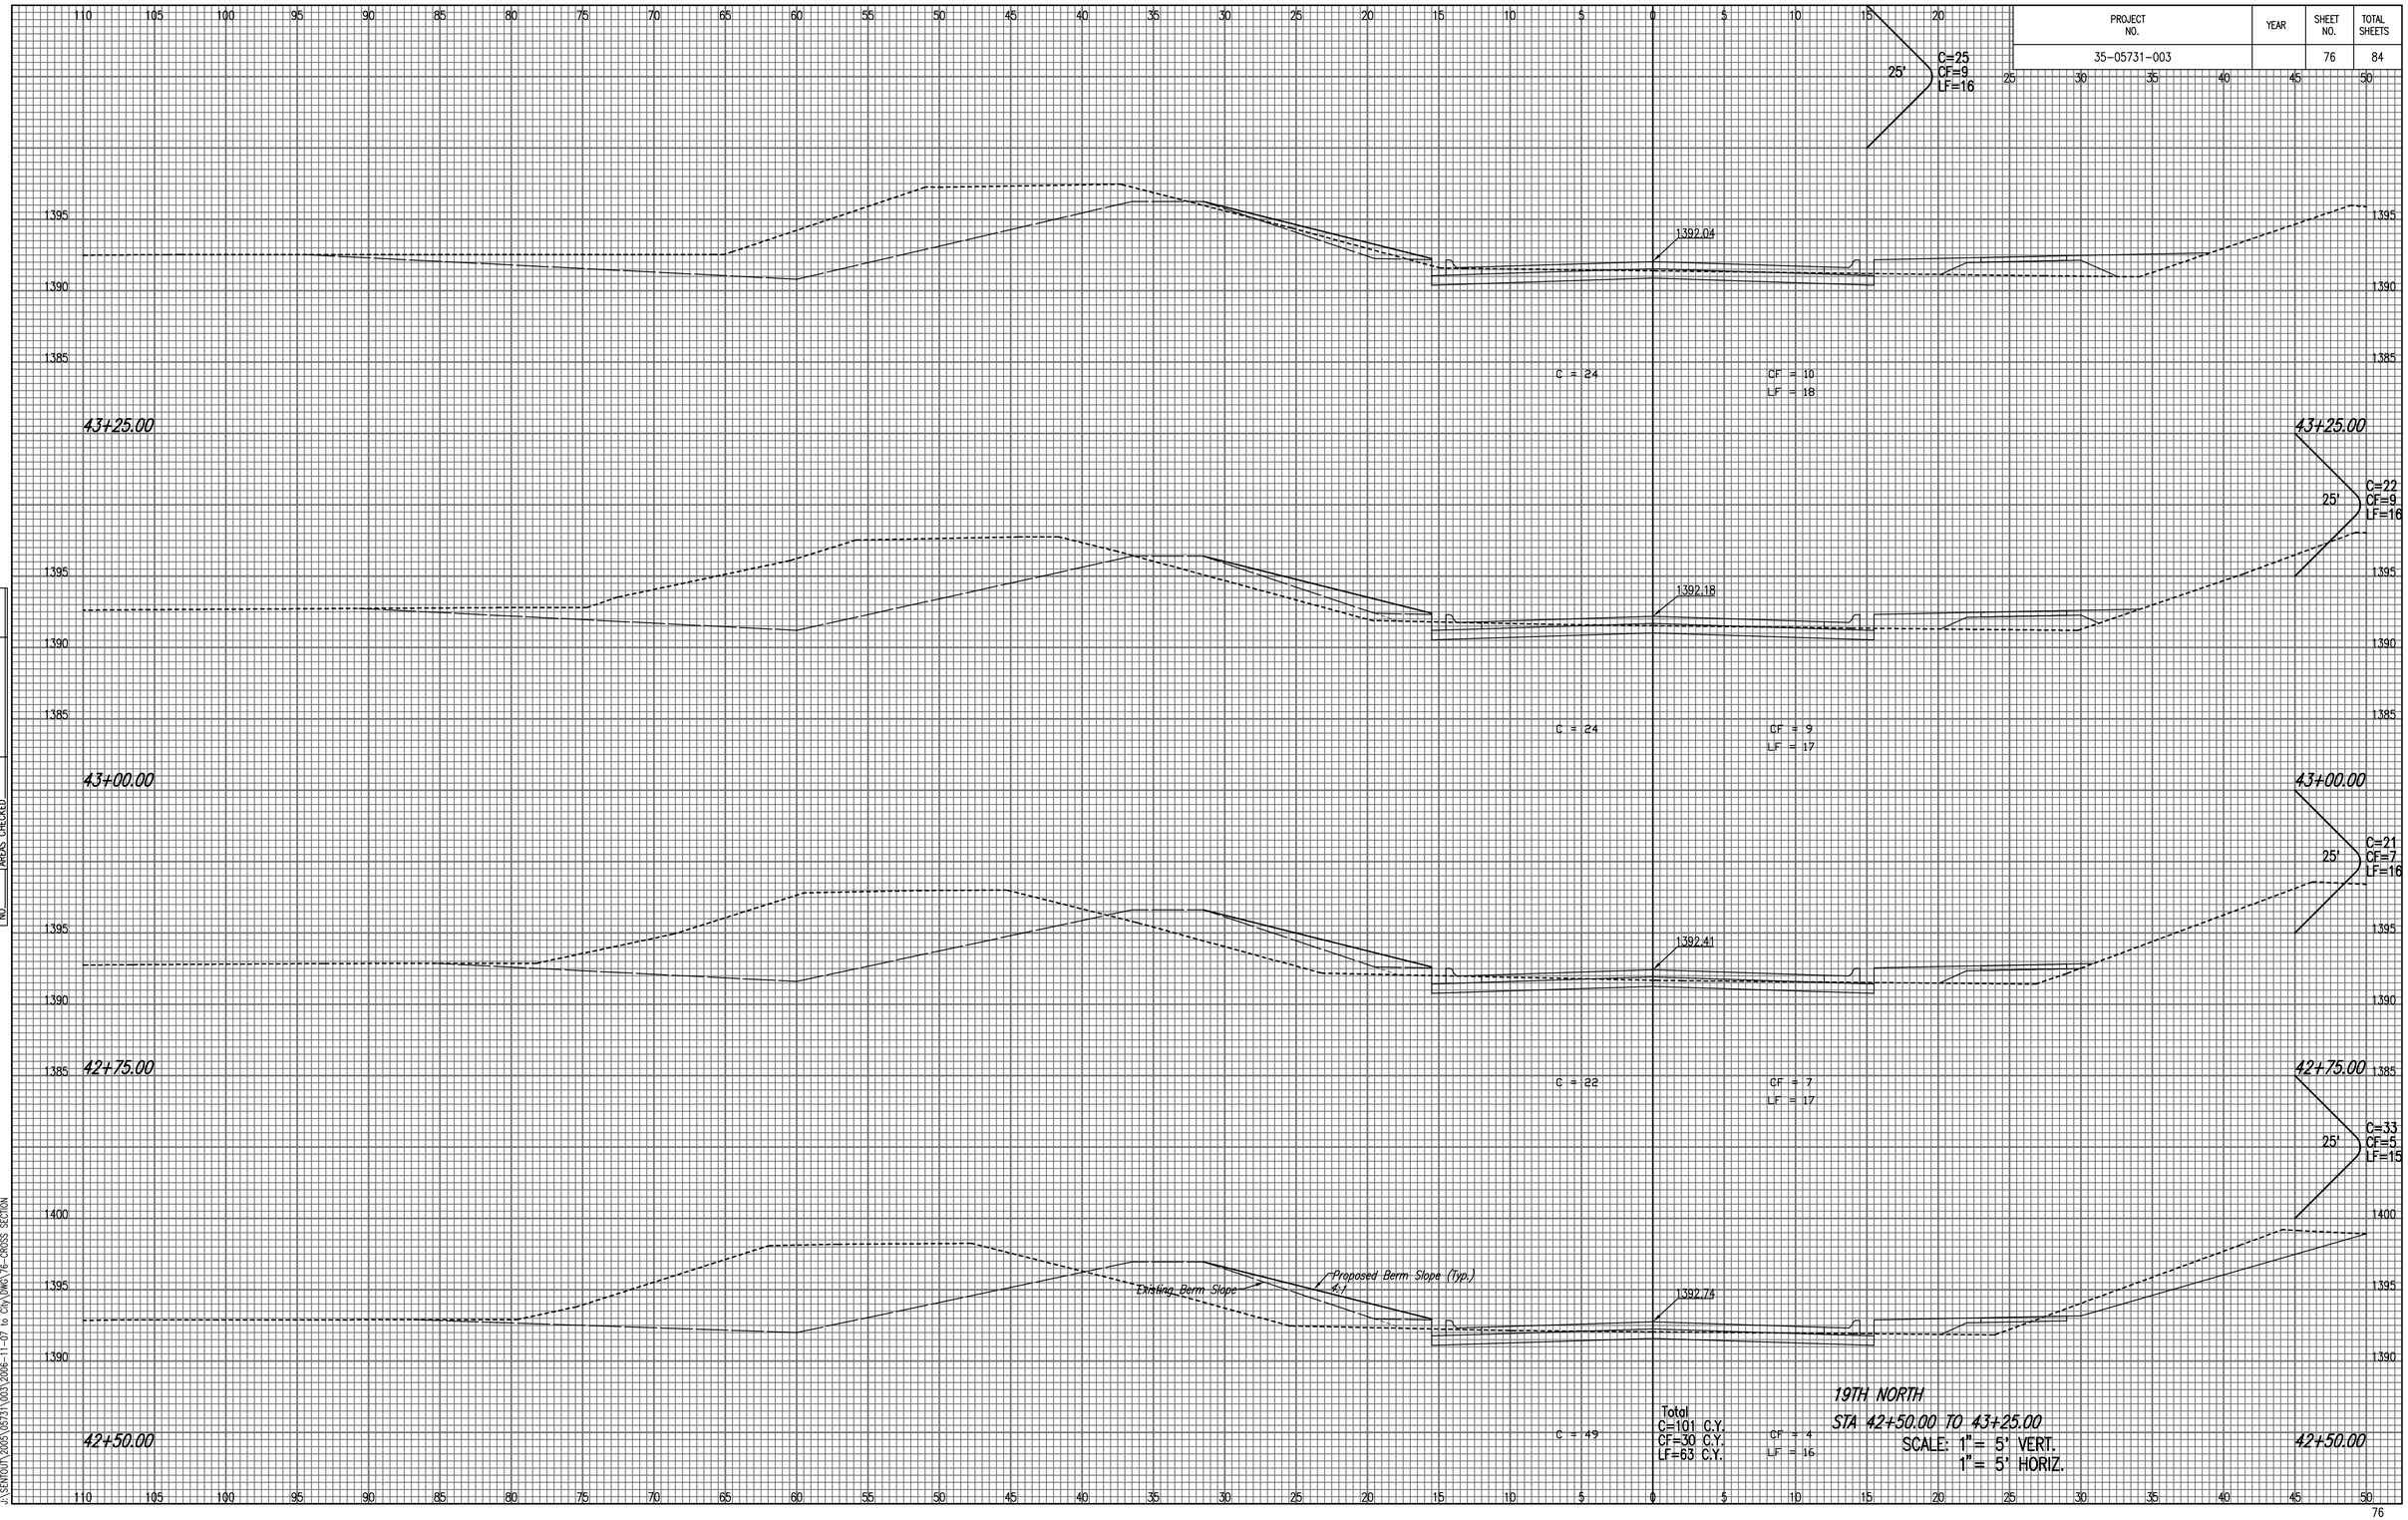

NOTE BOOK TEMPLATE
NO AREAS CHECKED
AREAS

Saved 11-06-2006 11:16:58 AM by BJG
Plotted 11-07-2006 12:35:53 PM by REJ
J:\SENTOUT\2005\05731\003\2006-11-07 to CDs\DWGS\76-CROSS SECTION