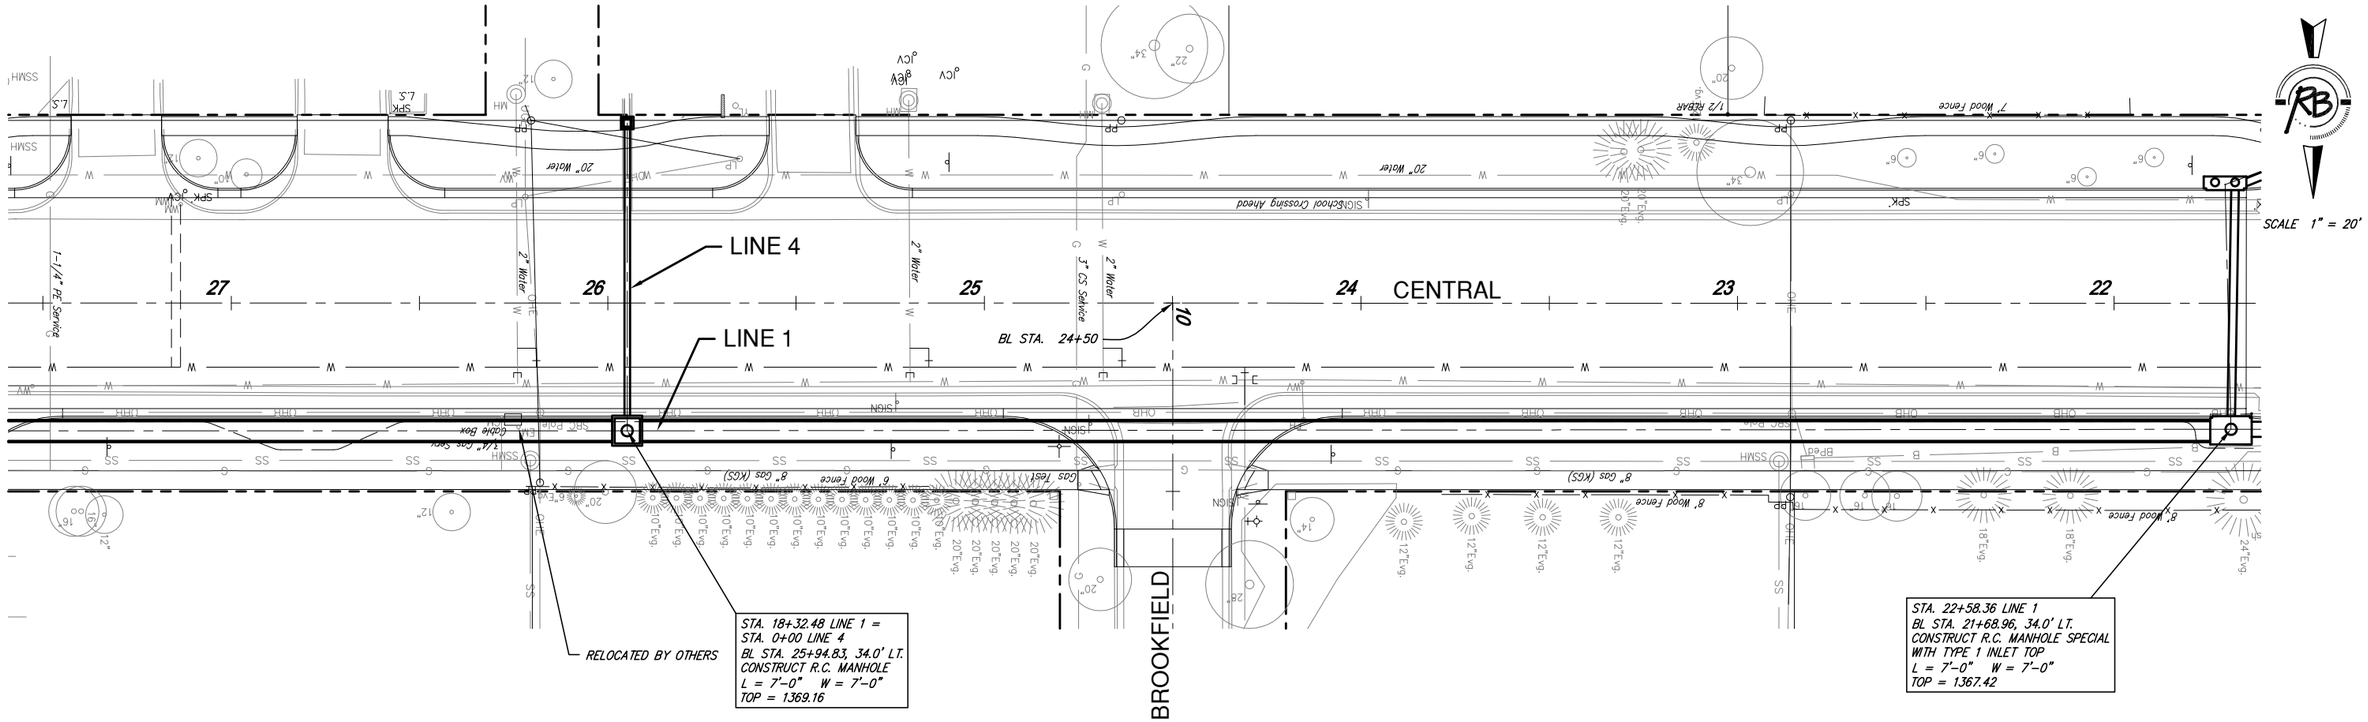

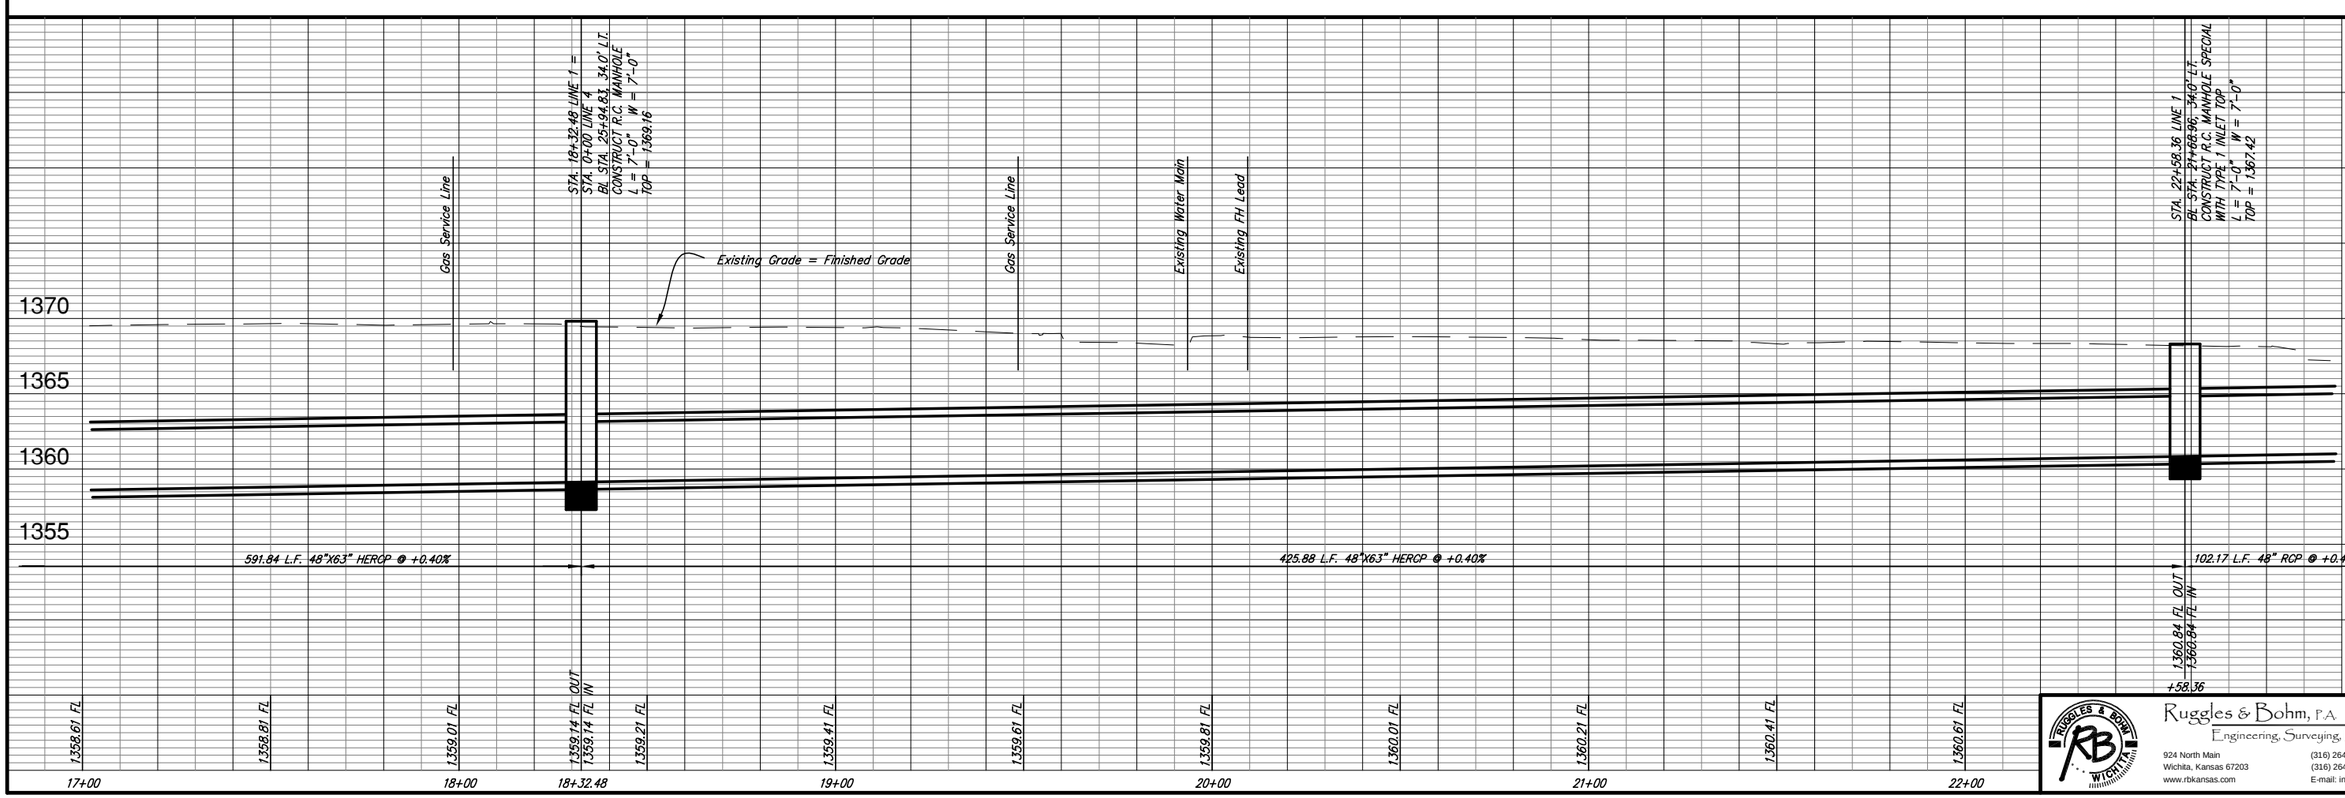

PAVING IMPROVEMENTS
STORM SEWER LINE 1
WICHITA, KANSAS

DESIGN	KWL
DRAWN	RA
DATE	July 10, 2006
REVISED	
REVIEW	.
UTILITY	
PROJECT NUMBER	472-83874
DRAWING FILE	storm sewer (line 1-4)

Ruggles & Bohm, P.A.
Engineering, Surveying, Land Planning
924 North Main
Wichita, Kansas 67203
www.rbkansas.com
(316) 264-8008
(316) 264-4621 fax
E-mail: info@rbkansas.com

RB JOB 2136T