BENCHMARK:
BM #6 – "□" Cut in the Top of Curb on the South End of the Median at the Intersection of Lakeridge and 37th Street North.
Sta. 31+72, 178' Lt.
Elev. = 1335.85 MSL

FHWA NO. REGION	STATE	PROJECT NO.	FISCAL YEAR	SHEET NO.	TOTAL SHEETS
7	KANSAS	87 N-0346-01	2006	57	146

SCALE:
HORIZONTAL: 1" = 20'
VERTICAL: 1" = 5'

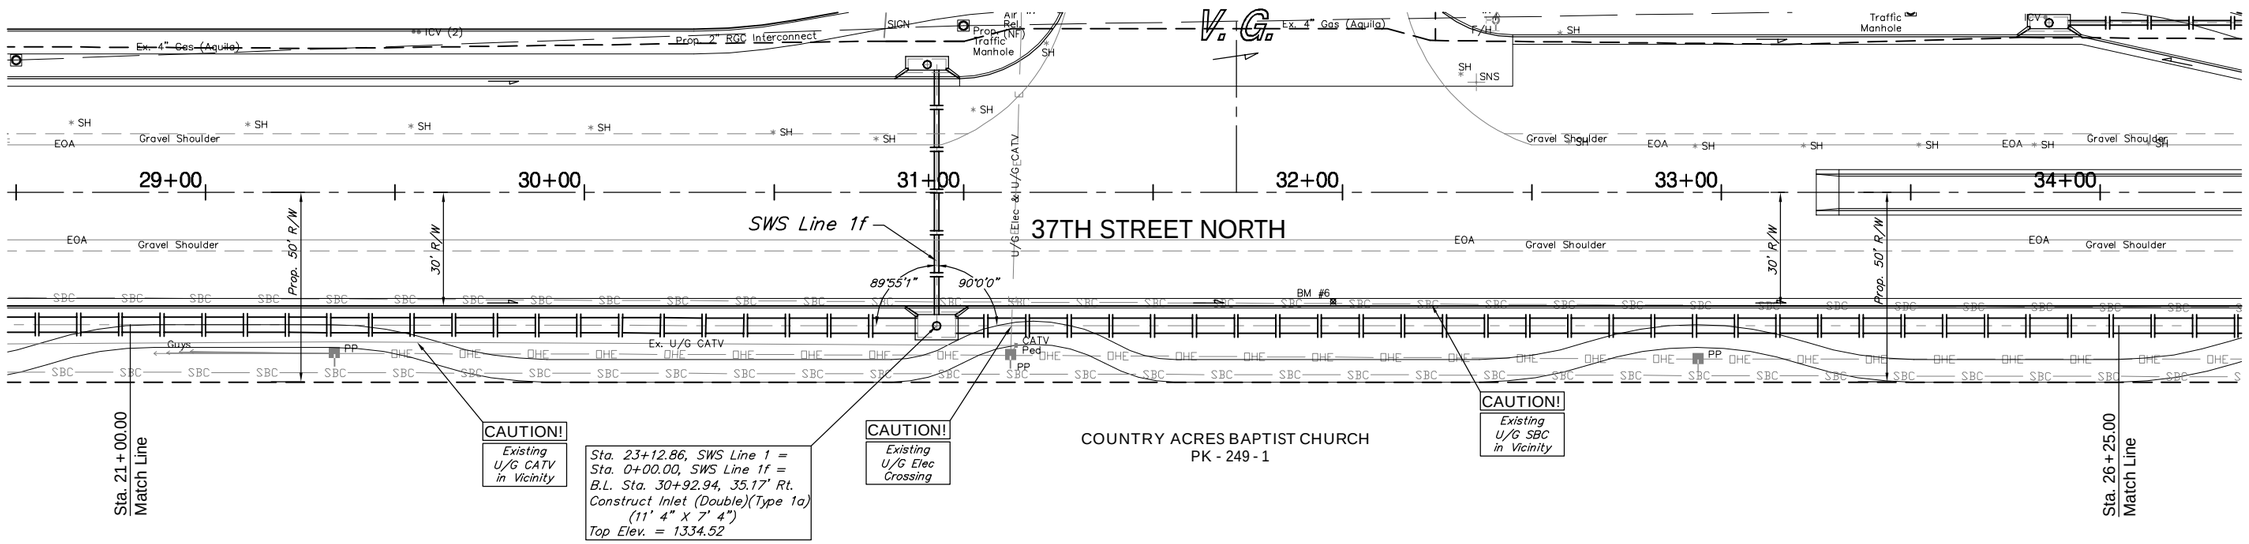

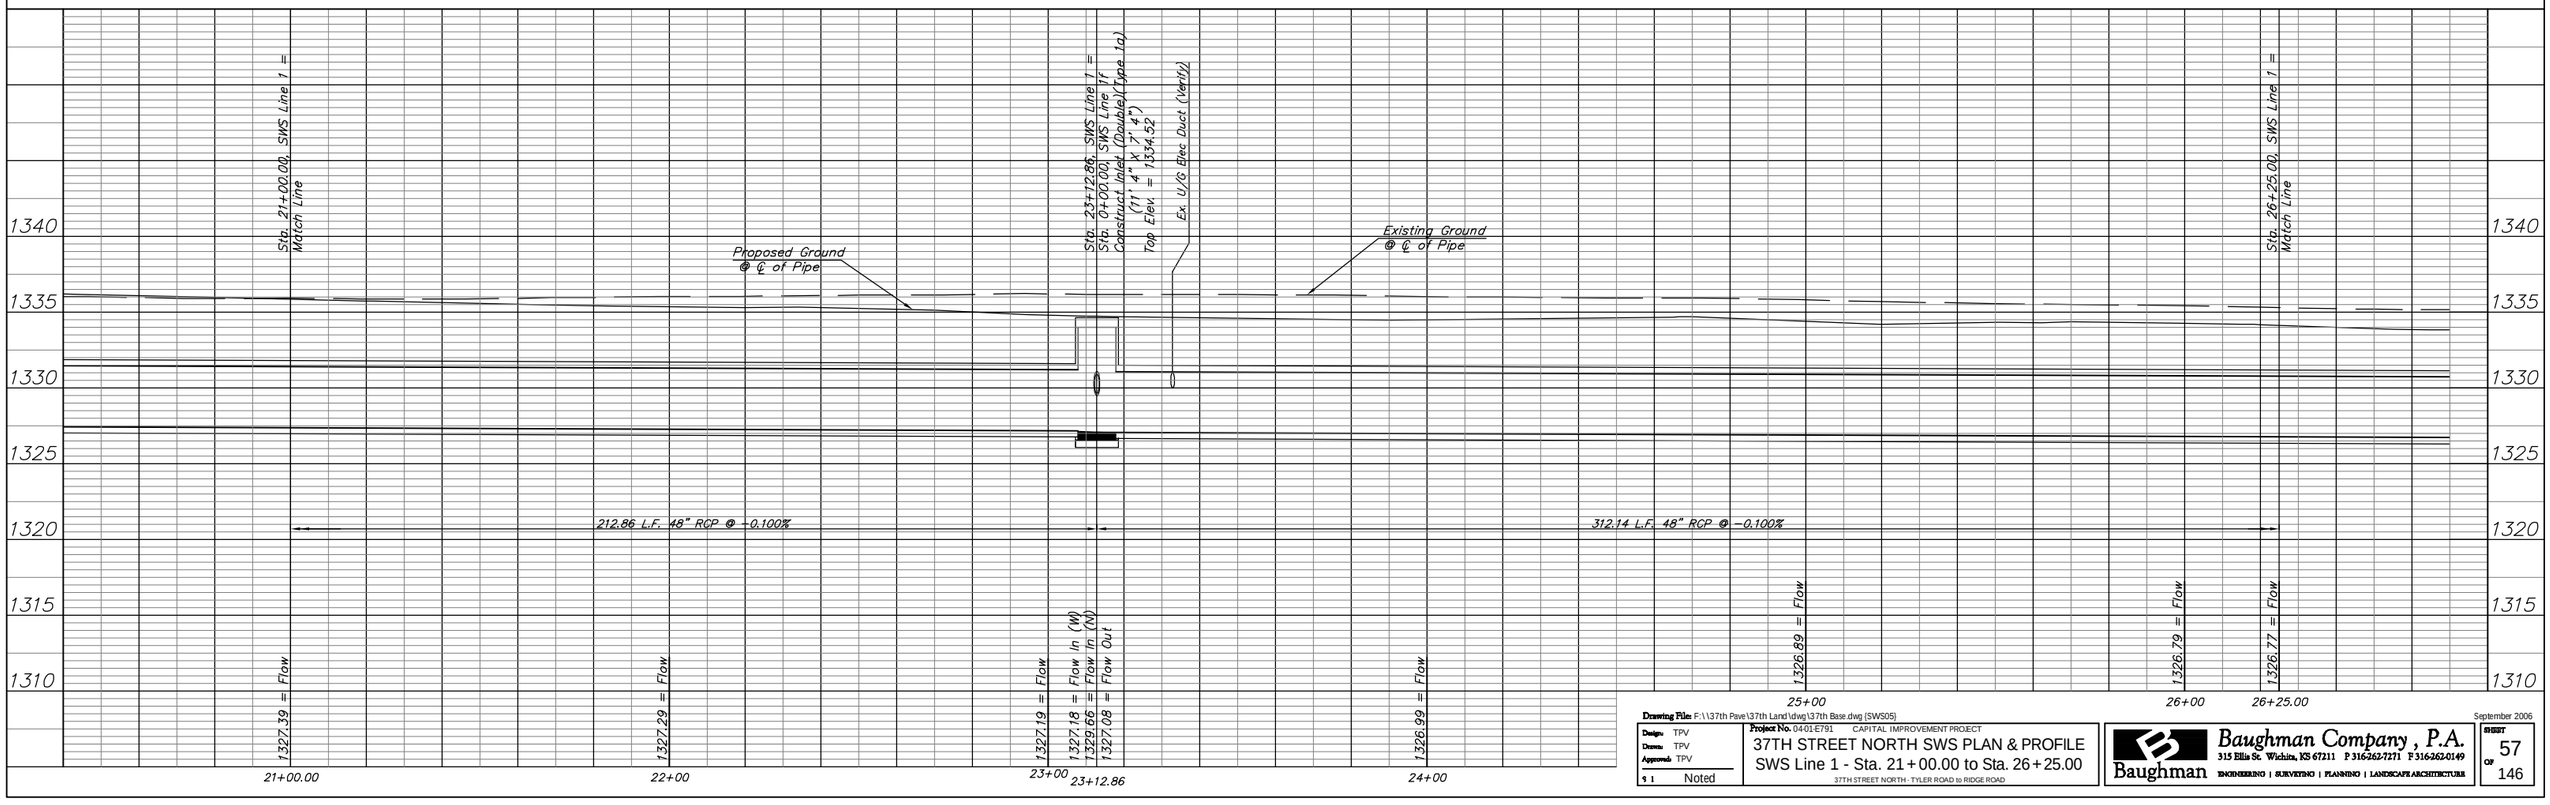

Drawing File: F:\\37th Pave\37th Land\dwg\37th Base.dwg [SWS05]
September 2006

Design: TPV
Drawn: TPV
Approved: TPV
9 1 Noted

Project No. 0401-E791 CAPITAL IMPROVEMENT PROJECT

37TH STREET NORTH SWS PLAN & PROFILE
SWS Line 1 - Sta. 21+00.00 to Sta. 26+25.00
37TH STREET NORTH - TYLER ROAD to RIDGE ROAD

Baughman Company, P.A.
315 Ellis St. Wichita, KS 67211 P 316-262-7271 F 316-262-0149
ENGINEERING | SURVEYING | PLANNING | LANDSCAPE ARCHITECTURE

SHEET 57 OF 146