FHWA REGION NO.	STATE	PROJECT NO.	FISCAL YEAR	SHEET NO.	TOTAL SHEETS
7	KANSAS	87 N-0346-01	2006	123	146

9+00

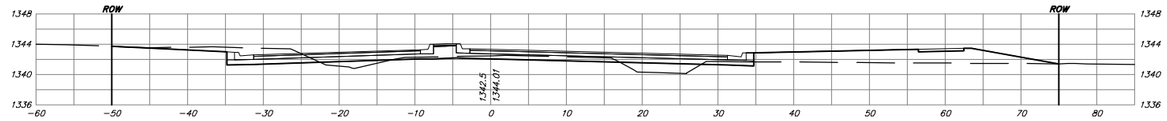

8+50

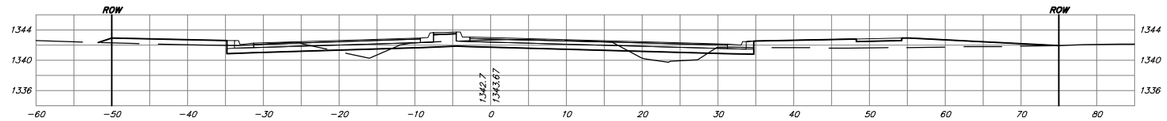

8+00

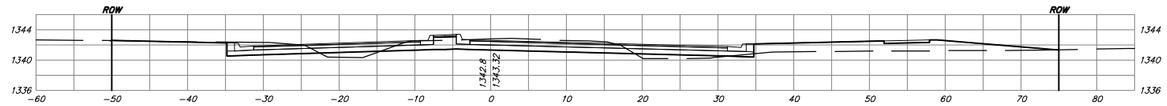

7+91

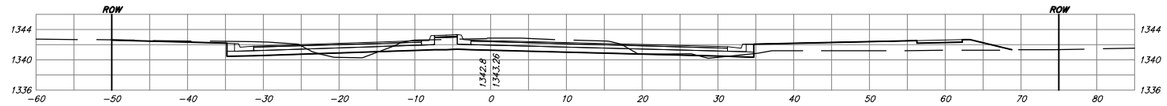

7+50

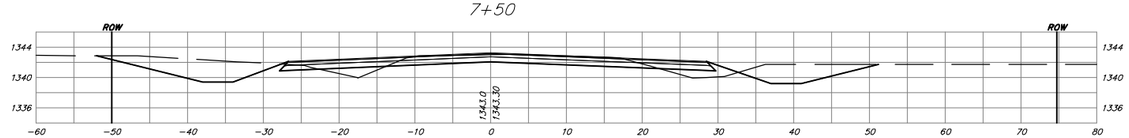

7+00

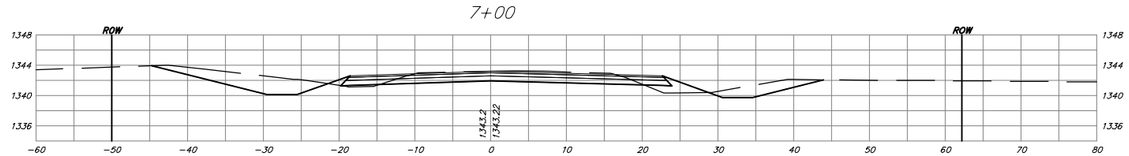

6+50

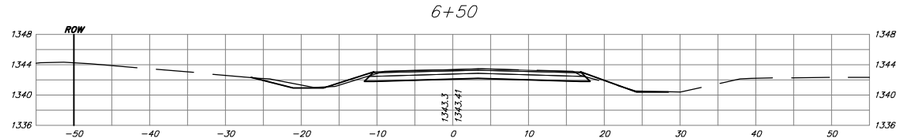

6+41

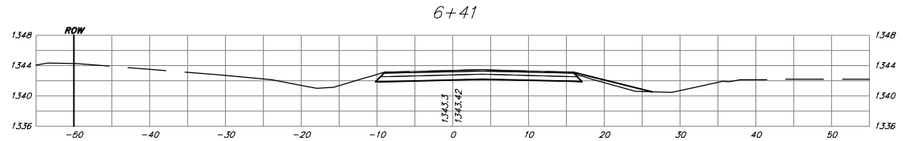

Drawing File: F:\eng\37th Pave\37th Land\dwg\XSec.dwg [XSEC 01]

September 2006

Design: TPV
Drawn: TPV
Approved: TPV
S 1 1" = 10'

Project No. 04-01-E791 CAPITAL IMPROVEMENT PROJECT

37TH STREET NORTH
CROSS SECTIONS

37TH STREET NORTH - TYLER ROAD to RIDGE ROAD

Baughman Company , P.A.
315 Ellis St. Wichita, KS 67211 P 316-262-7271 F 316-262-0149
Baughman ENGINEERING | SURVEYING | PLANNING | LANDSCAPE ARCHITECTURE

SHEET 123 OF 146