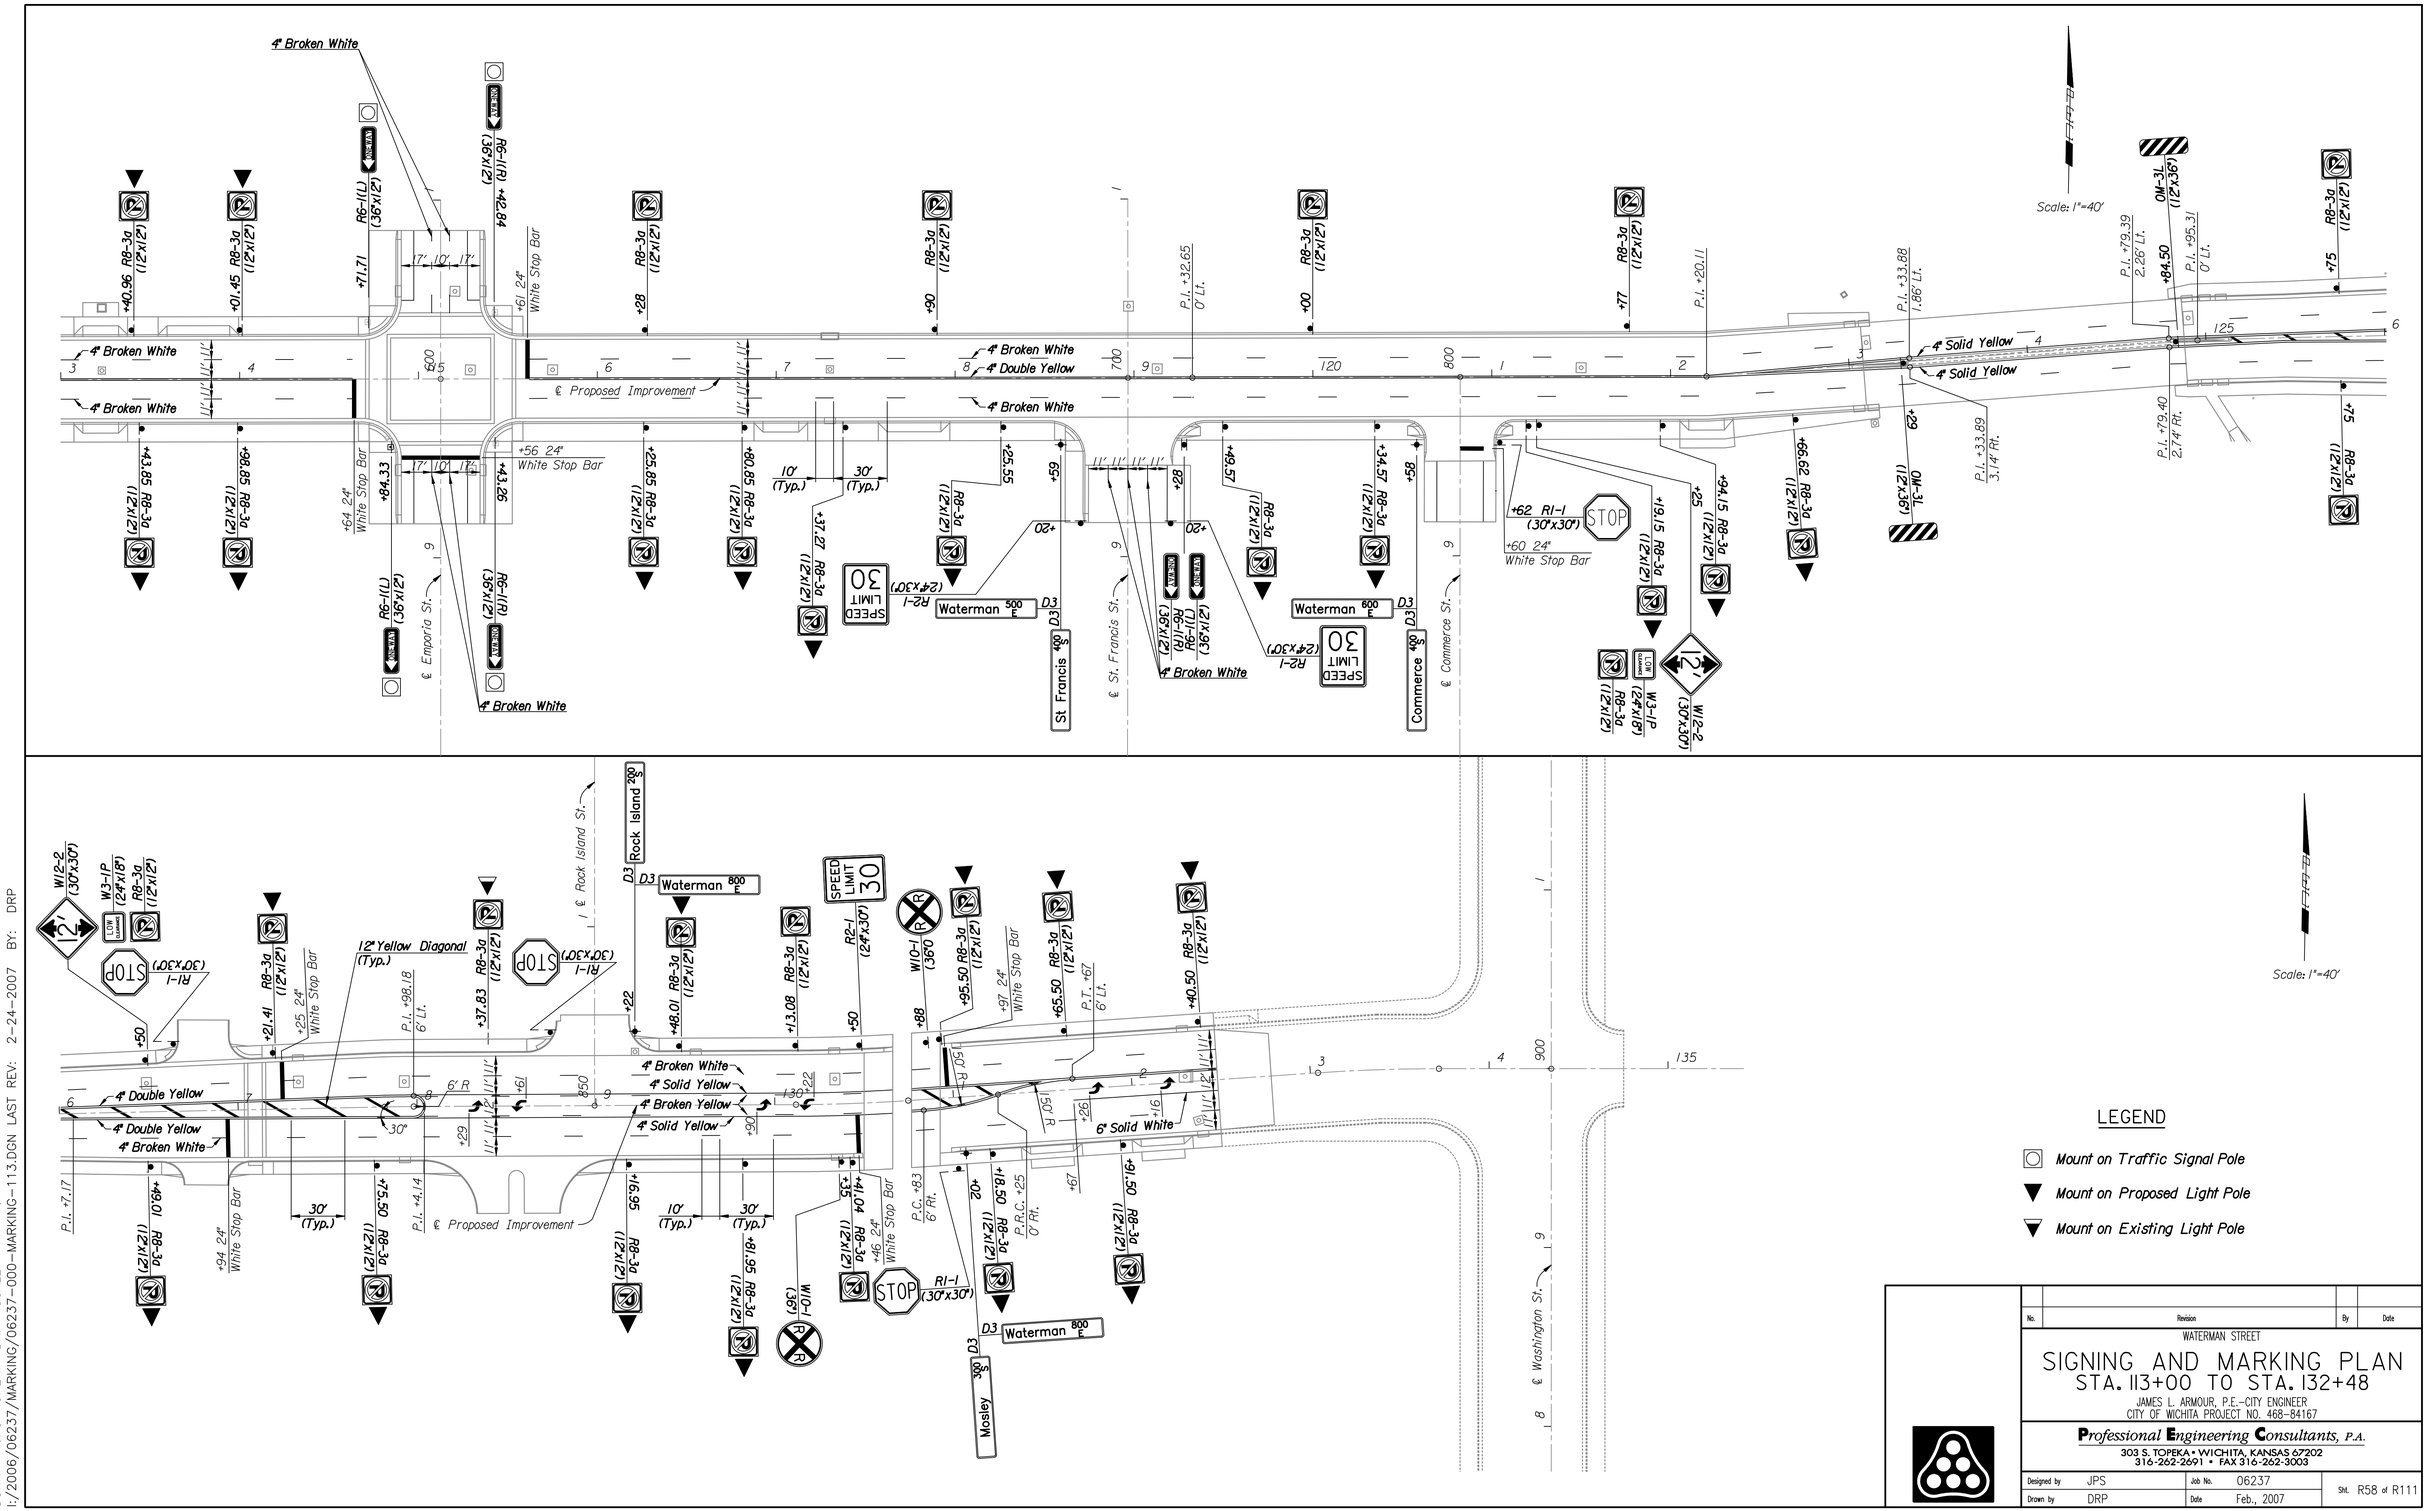

No.	Revision	By	Date

WATERMAN STREET

SIGNING AND MARKING PLAN
STA. 113+00 TO STA. 132+48

JAMES L. ARMOUR, P.E.–CITY ENGINEER
CITY OF WICHITA PROJECT NO. 468-84167

Professional Engineering Consultants, P.A.
303 S. TOPEKA • WICHITA, KANSAS 67202
316-262-2691 • FAX 316-262-3003

Designed by	JPS	Job No.	06237
Drawn by	DRP	Date	Feb., 2007

Sht. R58 of R111

DSNR: JPS OPER: DRP SCALE: 1" =40' BY: DRP
I:/2006/06237/MARKING/06237-000-MARKING-113.DGN LAST REV: 2-24-2007