PROJECT NO.	YEAR	SHEET NO.	TOTAL SHEETS
468-84167	2007	R79	R111

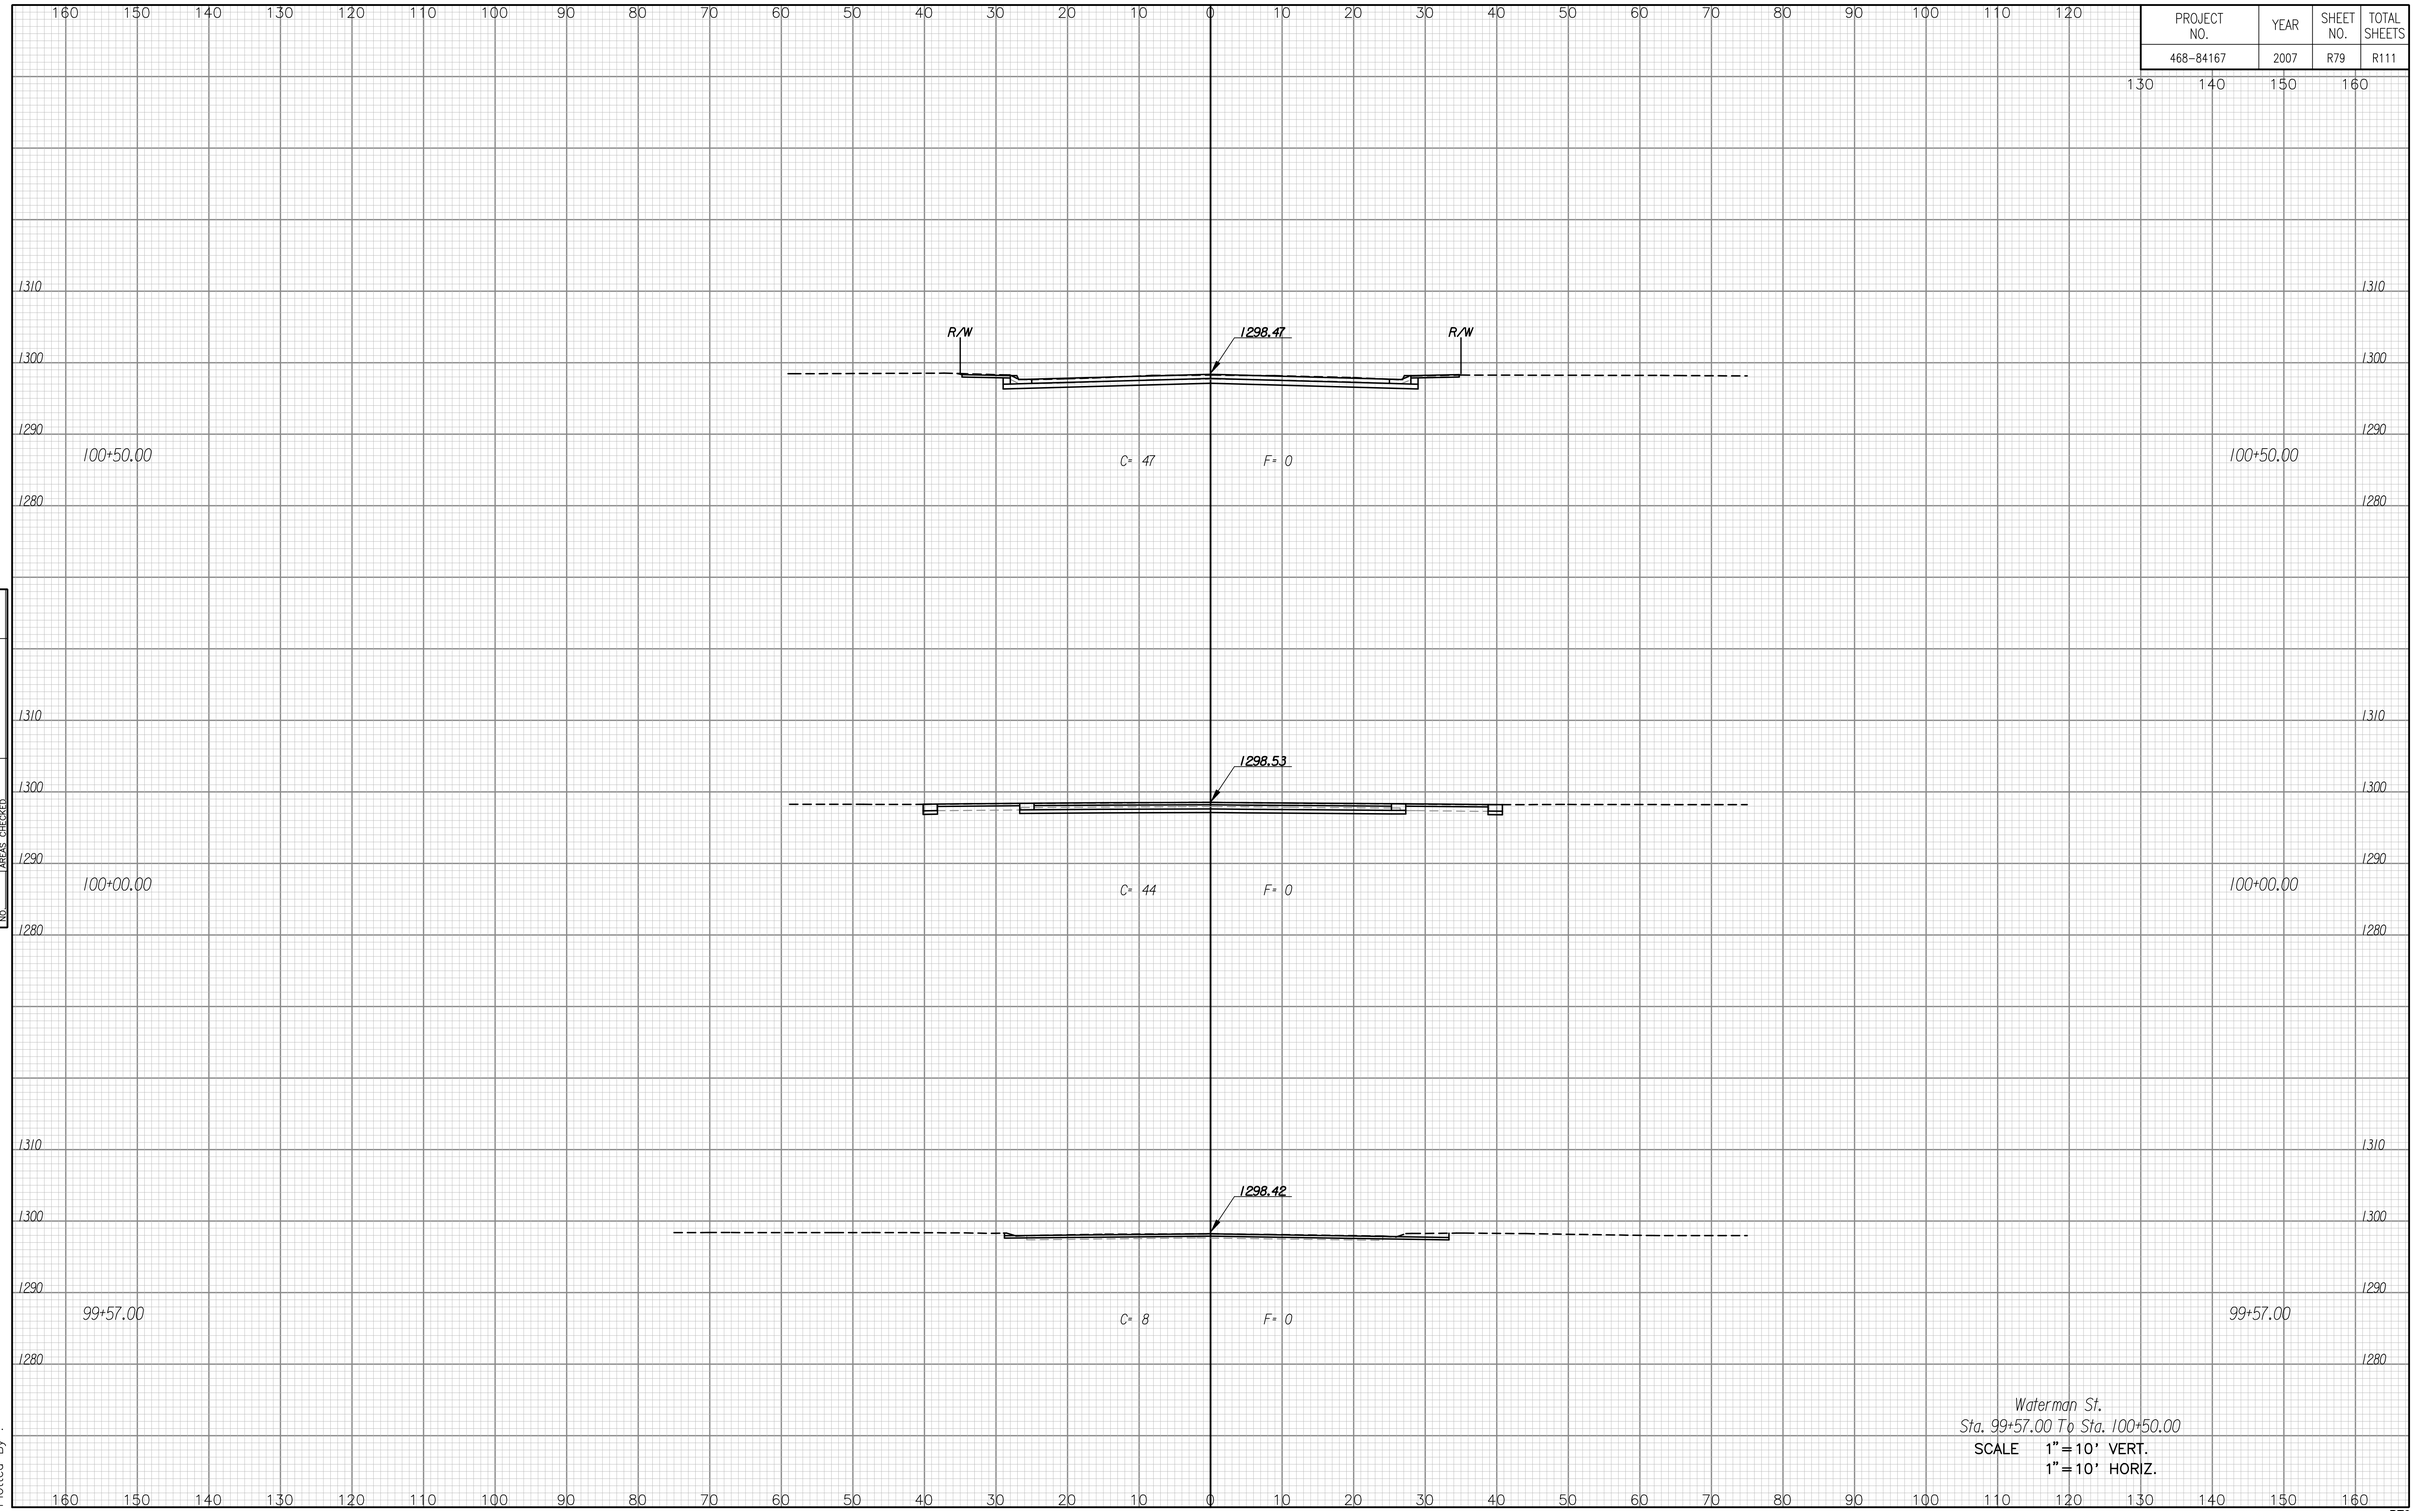

NOTE BOOK
NO.
TEMPLATE
AREAS
AREAS CHECKED

Drawn By :
Plotted By :

R79