PROJECT NO.	YEAR	SHEET NO.	TOTAL SHEETS
468-84167	2007	R83	R111

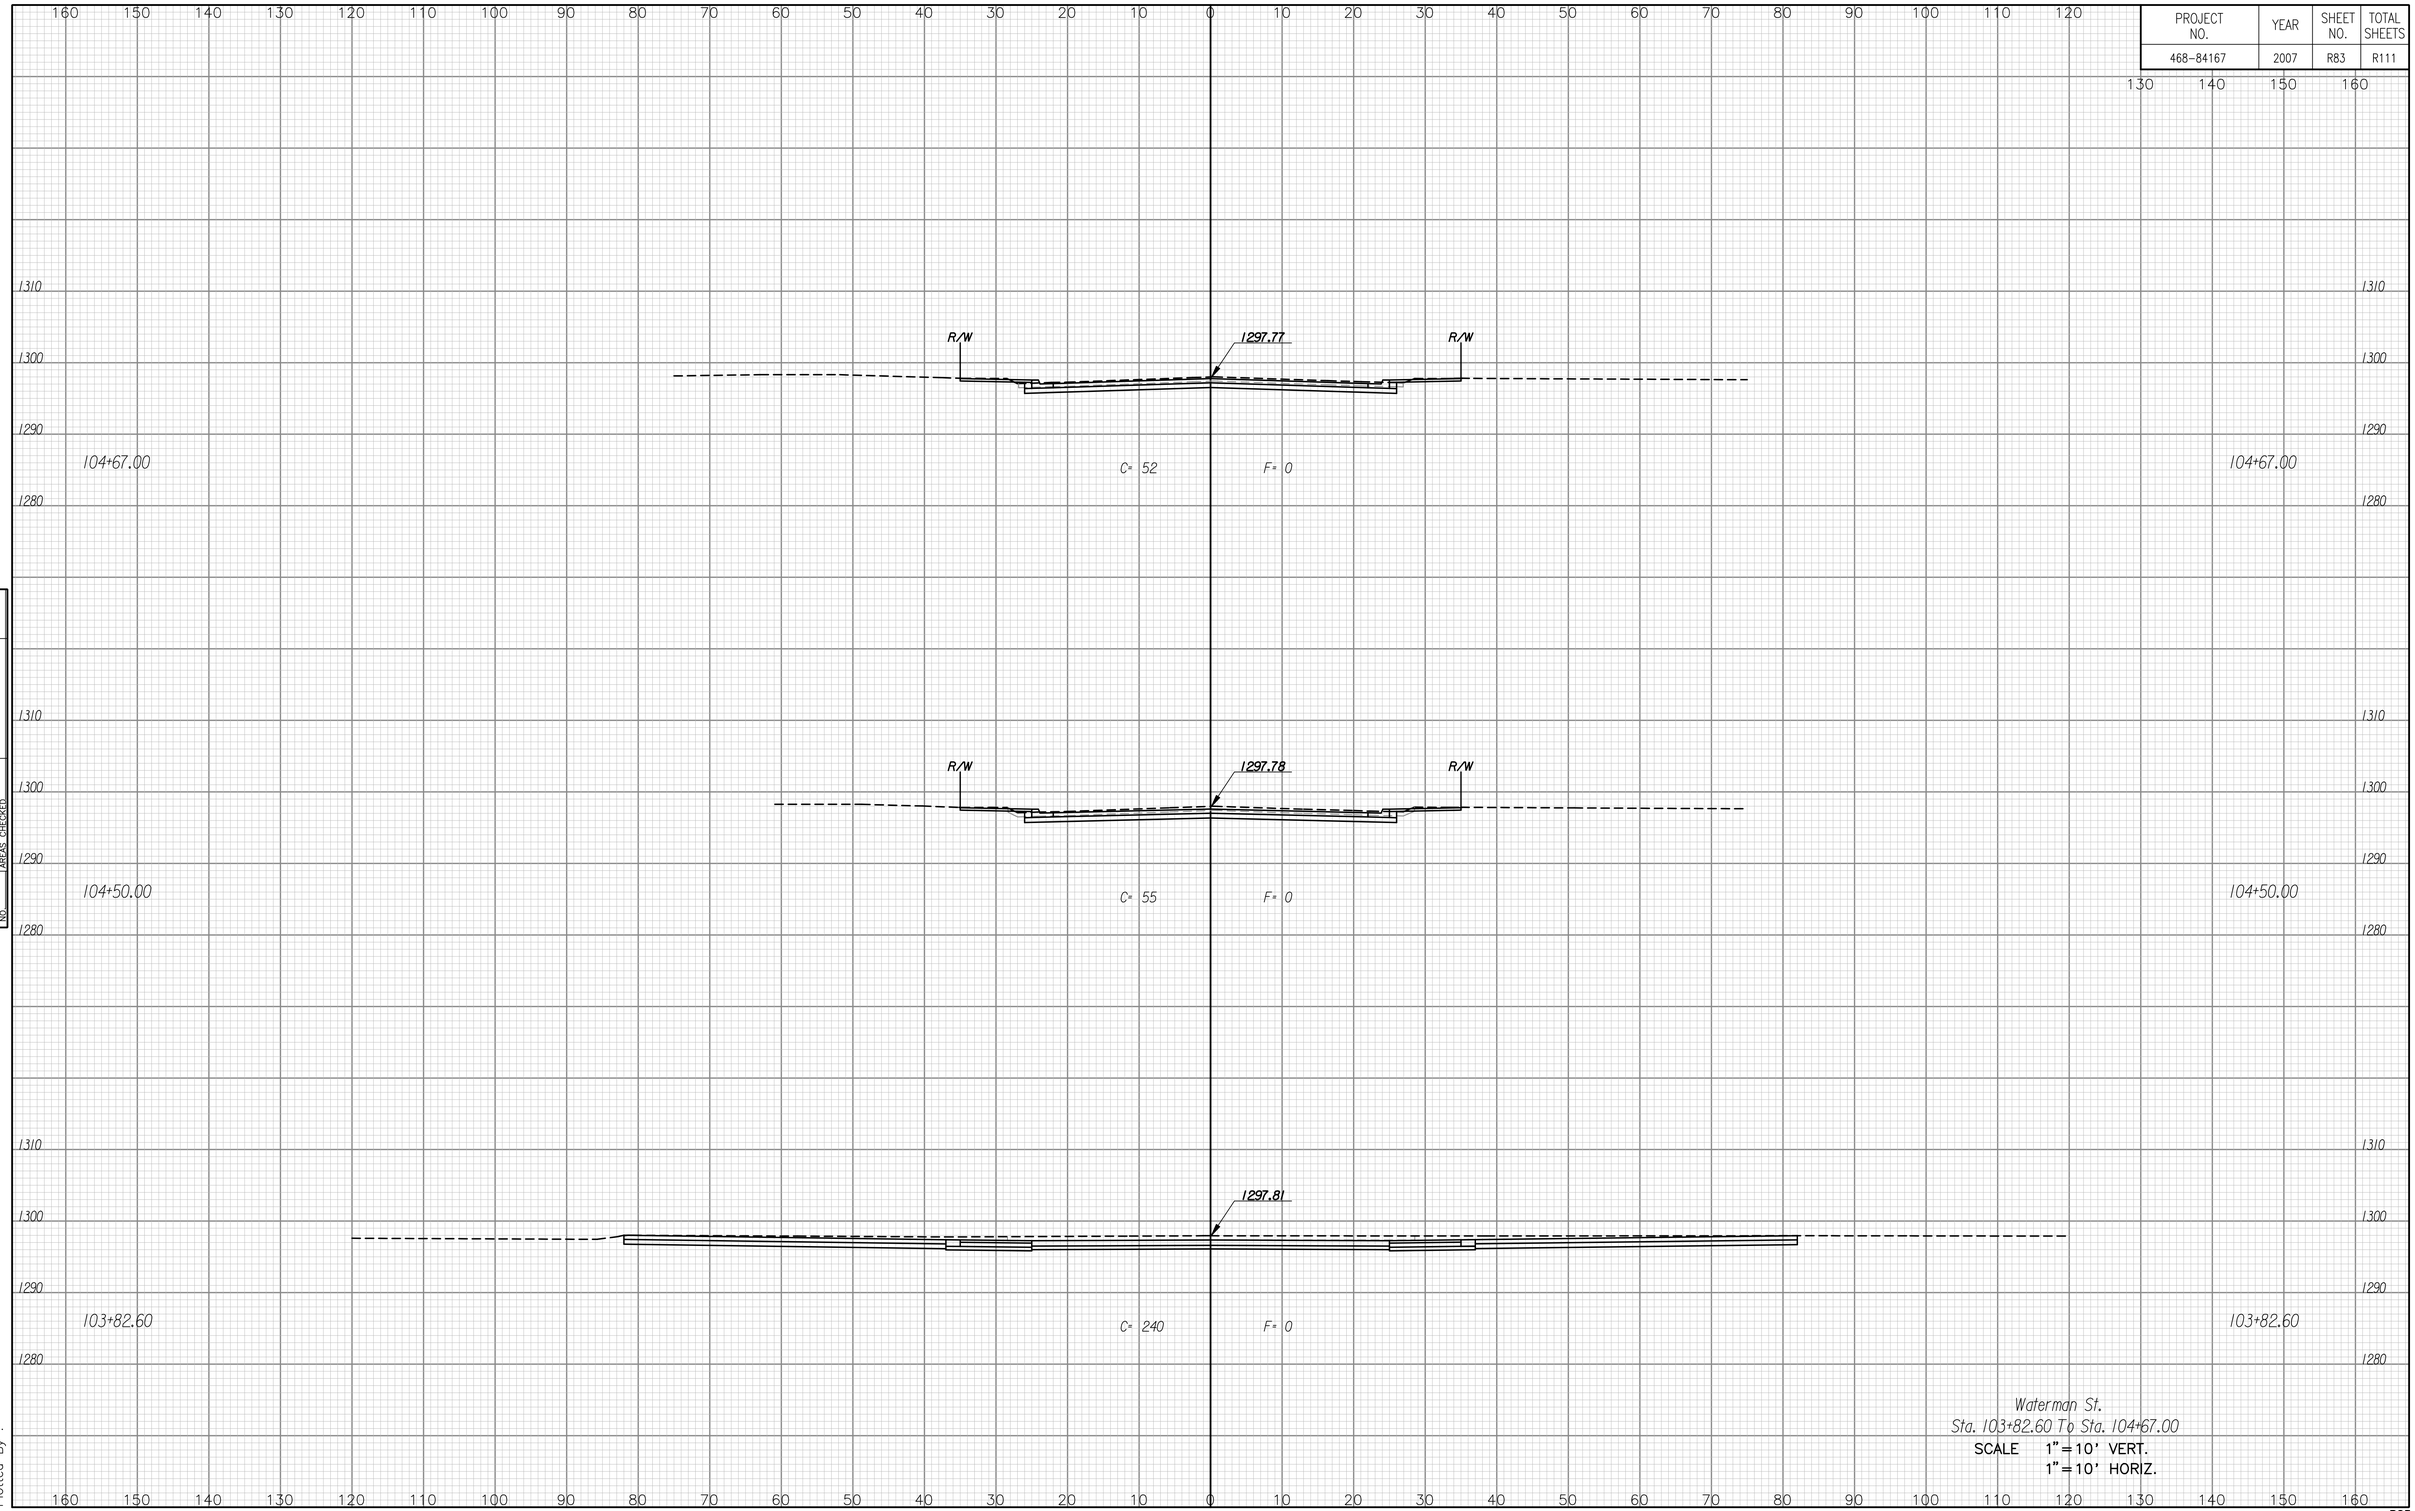

Waterman St.
Sta. 103+82.60 To Sta. 104+67.00
SCALE 1"=10' VERT.
1"=10' HORIZ.

NOTE BOOK
NO.
TEMPLATE
AREAS
AREAS CHECKED

Drawn By :
Plotted By :

R83