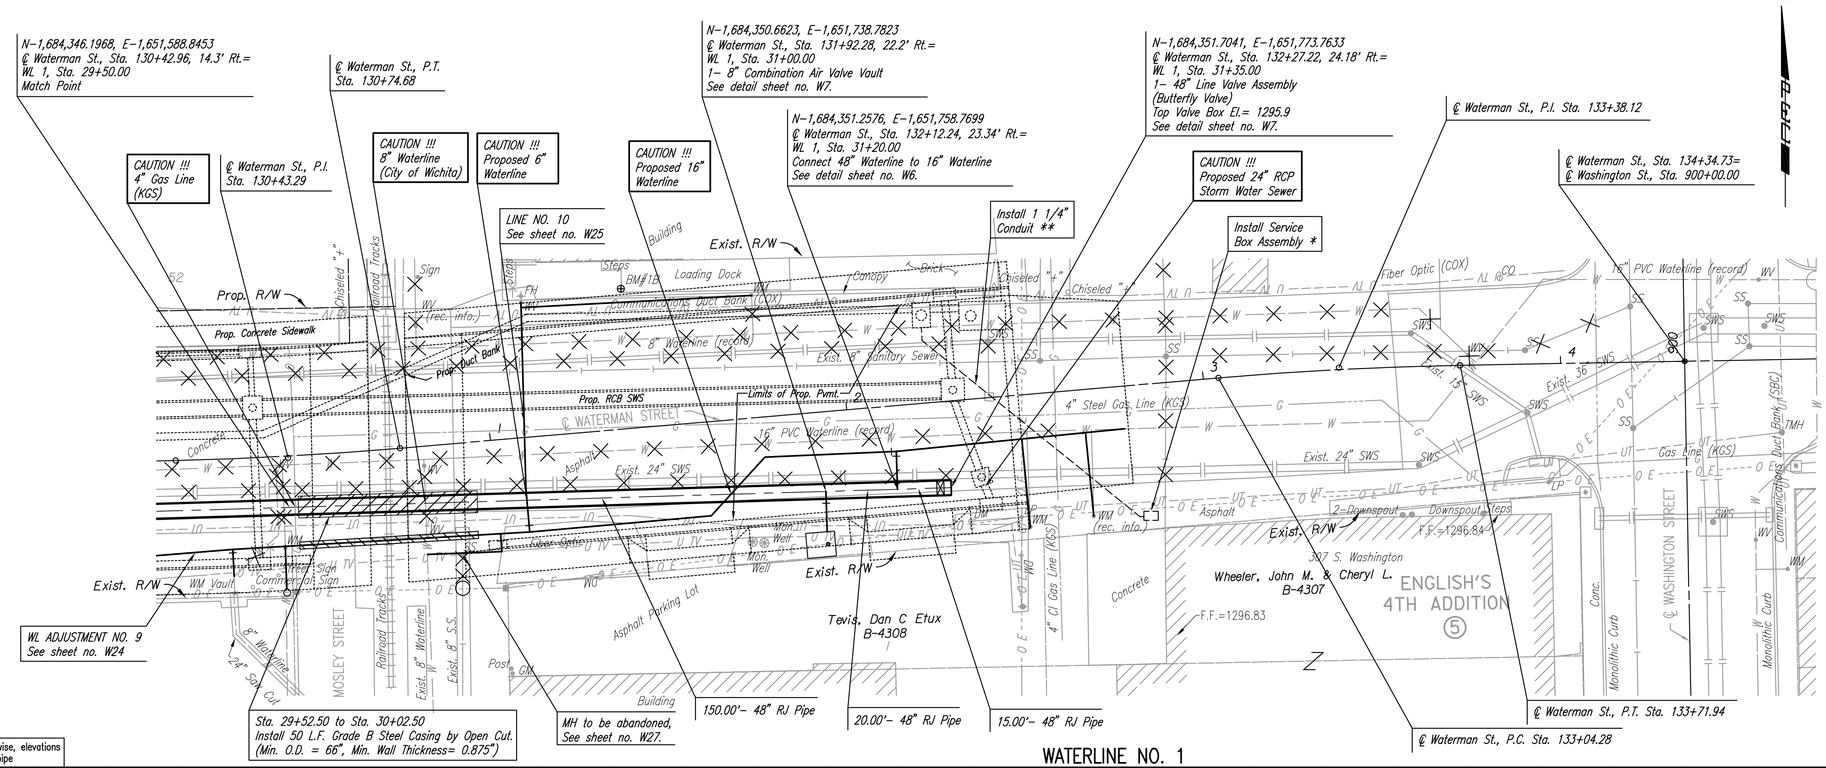

Unless noted otherwise, elevations shown are top of pipe

WATERLINE NO. 1

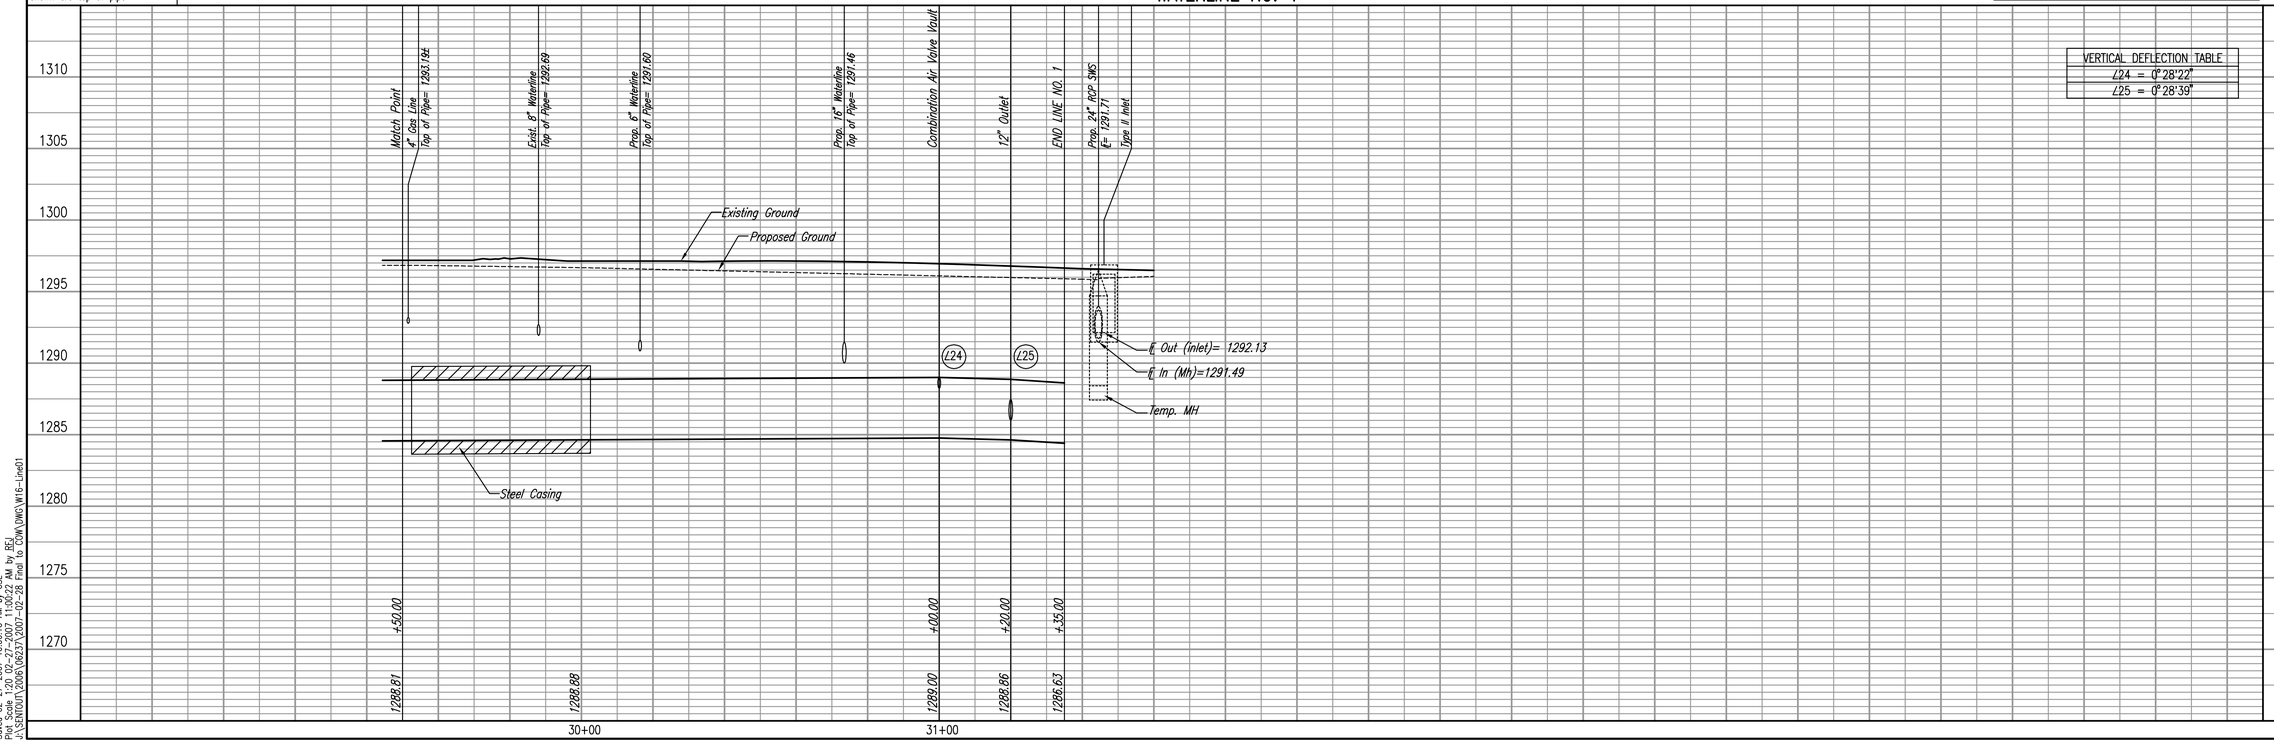

SOUTHEAST 48" WATERLINE - PHASE 1B

WATERLINE NO. 1

JAMES L. ARMOUR, P.E. - CITY ENGINEER
CITY OF WICHITA PROJECT NO. 448-90182

Professional Engineering Consultants, P.A.
303 S. TOPEKA • WICHITA, KANSAS 67202
316-262-2691 • FAX 316-262-3003

Designed By	MDK, EJB	Job No.	35-05787-001-042
Drawn By	CSL	Date	March 2006

Sheet W16 of 31

PLAN: CHECKED / CHECKED — BY — DATE

PROFILE: CHECKED / CHECKED — BY — DATE

Saved 02-27-2007 10:06:10 AM by CSL
Sheet Set: 2007-02-27 2007 10:22:22 AM by REJ
J:\SENTOUT\2006\062377\2007-02-28 Final to CON\DWG\W16-Line01