UTILITIES

Cox communications (cable)	262-0661
Westar Energy (electric)	383-8600
Kansas Gas Service (Gas 2)	832-3101
SBC (telephone)	800-870-8390
City of Wichita water & sewer	262-6000
Aquila (Gas 1)	946-0096

P.I. Sta. 52+73.32 =
W 1/4 Corner Sec. 22, T. 27 S., R. 1 W.
1. 5/8" bar and MKEC cap in hole cored for thimble.
2. N = 1685907.50 E = 1623278.00

STATE	PROJECT NO.	YEAR	SHEET NO.	TOTAL SHEETS
KANSAS	87 N-0307-01	2006	7	89

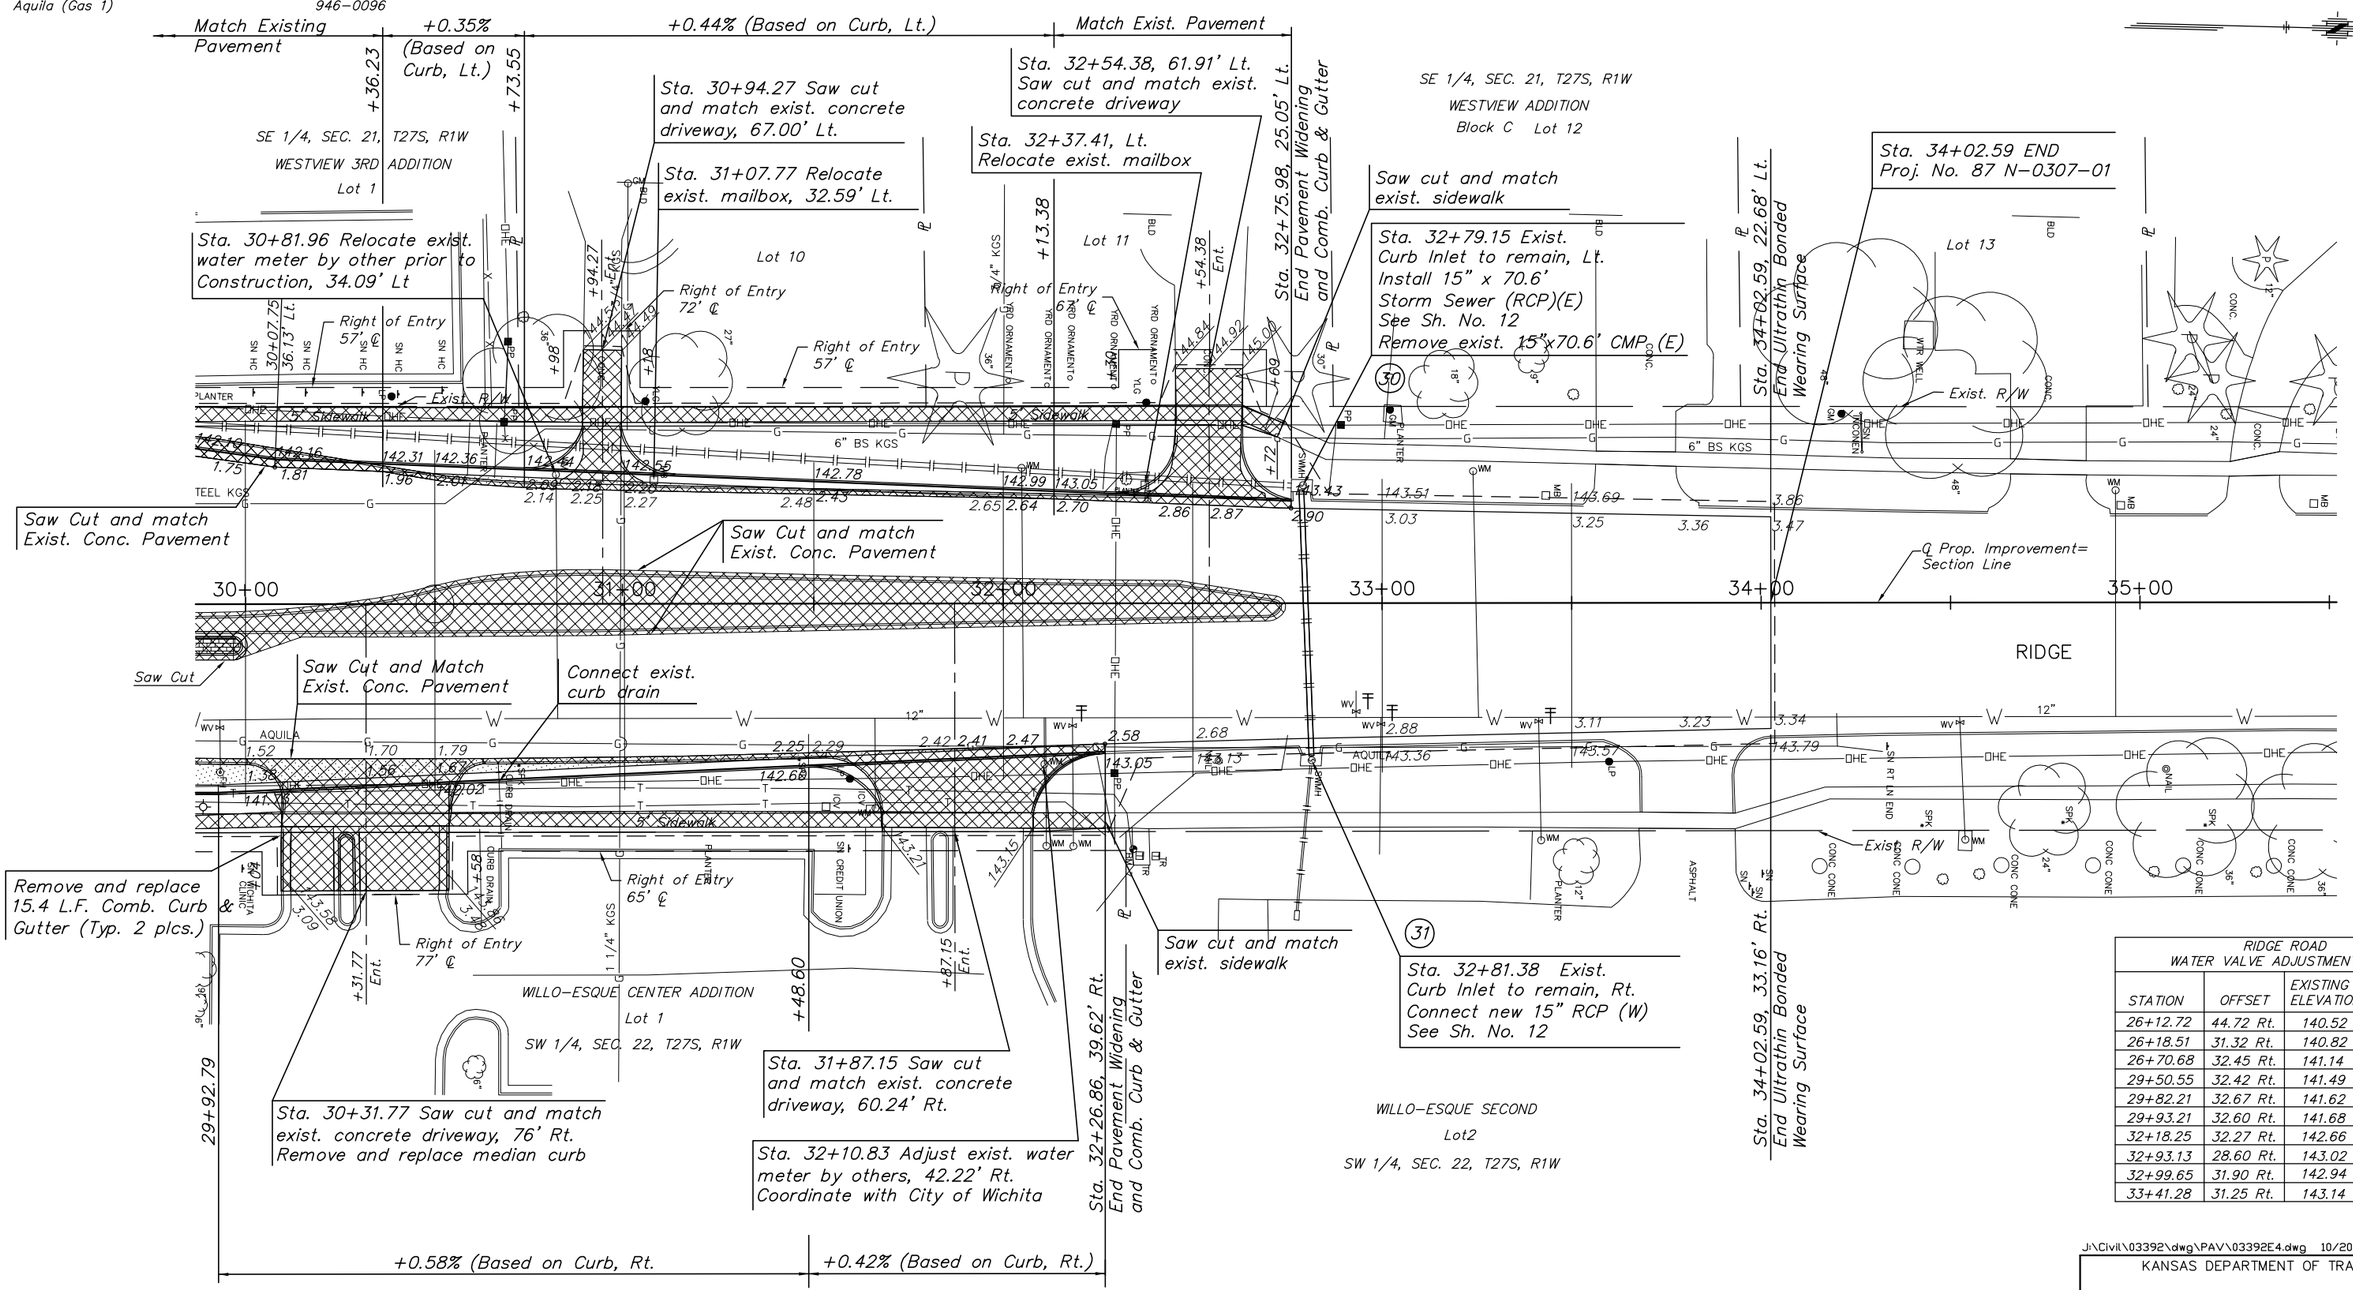

RIDGE ROAD WATER VALVE ADJUSTMENT TABLE

STATION	OFFSET	EXISTING ELEVATION	PROPOSED ELEVATION
26+12.72	44.72 Rt.	140.52	140.77
26+18.51	31.32 Rt.	140.82	140.95
26+70.68	32.45 Rt.	141.14	141.01
29+50.55	32.42 Rt.	141.49	141.54
29+82.21	32.67 Rt.	141.62	141.67
29+93.21	32.60 Rt.	141.68	141.73
32+18.25	32.27 Rt.	142.66	142.71
32+93.13	28.60 Rt.	143.02	143.07
32+99.65	31.90 Rt.	142.94	142.99
33+41.28	31.25 Rt.	143.14	143.19

BM #7 Chiseled square on South side of concrete telephone pedestal pad.
℄ Sta. 32+34.26 (Ridge), 64.88' Rt. Elev. = 144.50.

West Quarter Corner Sec. 22, T. 27 S., R. 1 W.
1. 5/8" bar and MKEC cap in hole cored for thimble.
2. ℄ Sta. 52+73.32, 0.00' Lt.
3. Nail and washer in NW side of Power Pole 58.87' SW
4. Nail and washer in S side of Power Pole 55.73' NW
5. NW corner of 6' concrete fence corner post 50.44' E
6. Chiseled "X" on middle of curb inlet 55.98' NE
7. PK nail and washer in NW side of ligt pole 71.80' SE
8. N = 1685907.50 E = 1623278.00

LEGEND
- Pavement/Sidewalk Removal
- Pavement Widening
- Adjust Water Valve See Table this sheet

J:\Civil\03392\dwg\PAV\03392E4.dwg 10/20/2004 12:57:40 PM CST

KANSAS DEPARTMENT OF TRANSPORTATION

MAPLE & RIDGE INTERSECTION
STA. 30+00.00 to STA. 34+02.59

PROJECT NO. 87 N-0307-01 SEDGWICK CO.

M K E C ENGINEERING CONSULTANT, INC.
WICHITA, KANSAS

DESIGNED BY:	JRA	CHECKED BY:	
DRAWN BY:	DPG	DATE: 6-4-04	SHEET 7 OF 89