F.H.W.A. REGION NO.	STATE	PROJECT NO.	YEAR	SHEET NO.	TOTAL SHEETS
7	KANSAS	54–87 K–8258–04	2004	10	60

DATE	BY	
REFERENCE NOTED		
REFERENCE CHECKED		

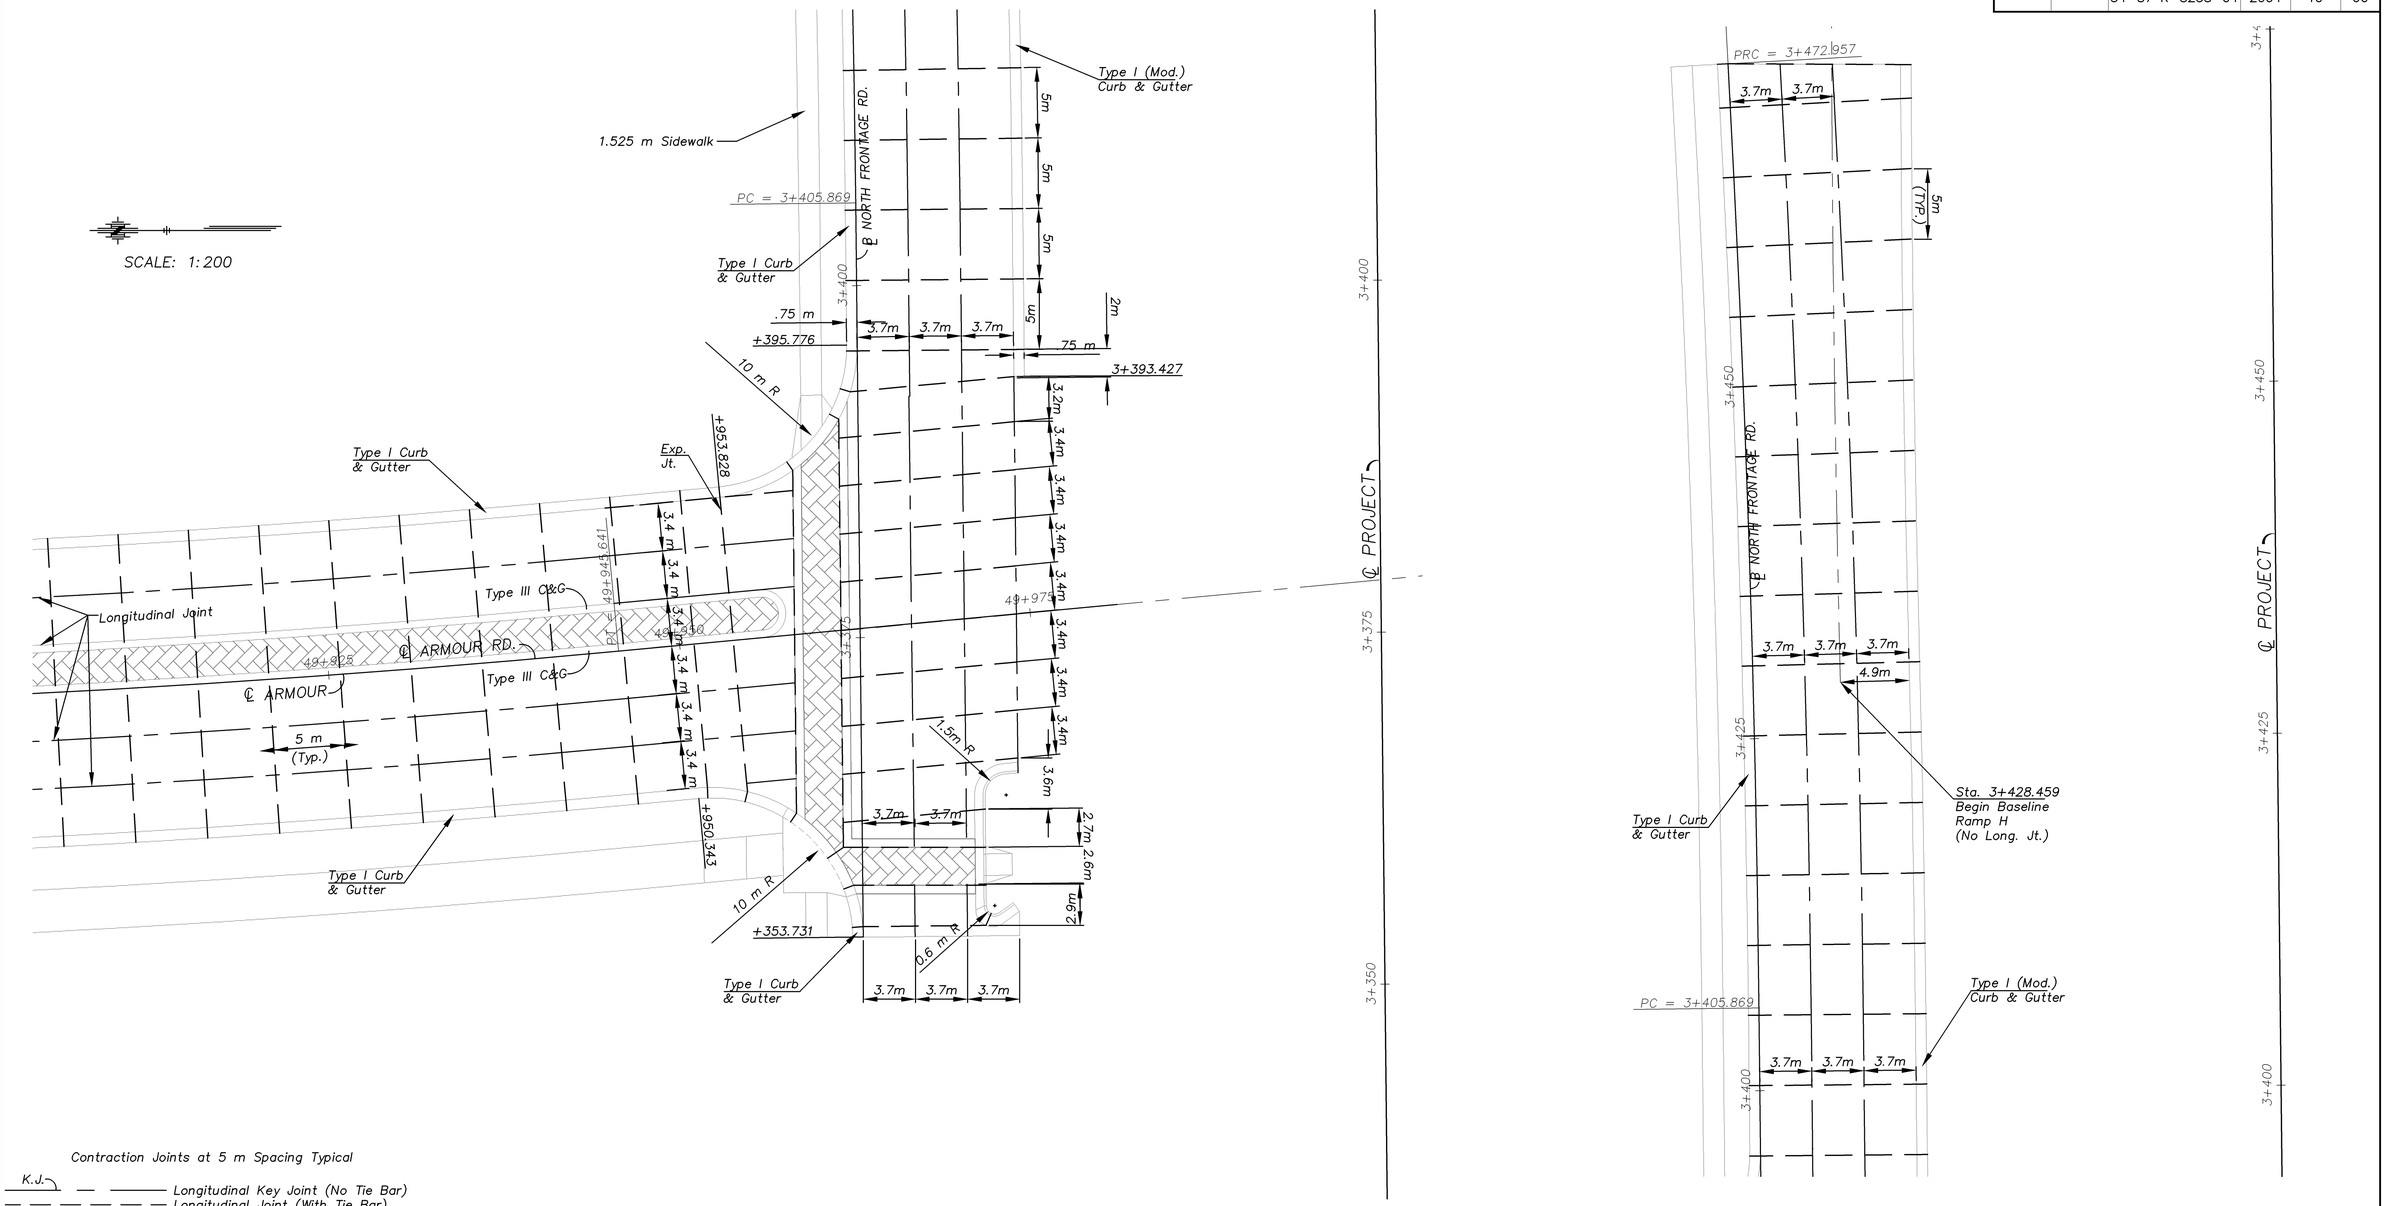

Contraction Joints at 5 m Spacing Typical

K.J. — Longitudinal Key Joint (No Tie Bar)

Longitudinal Joint (With Tie Bar)

Contraction Joint

Approach Slab

Paving Bricks

Cook, Flatt & Strobel
ENGINEERS, P.A.

Drawn by:	Plotted:
File: D118.plt	SCALE

KANSAS DEPARTMENT OF TRANSPORTATION

PAVING DETAILS
North Frontage Road
Sta. 3+395 To Sta. 3+472.957
Armour Rd.
Sta. 49+905 To Sta. 49+938.421

J:\00011ph2\ARMOUR NORTH\09 PAVING DETAILS.dwg 8/26/2004 2:48:00 PM CDT