STATE	PROJECT NO.	YEAR	SHEET NO.	TOTAL SHEETS
KANSAS	87 N-0306-01	2005	10	111

SCALE: 1" = 20'

P.O.T. @ Sta. 120+73.74
1. Set 1/2" Rebar
2. "+" Cut T/C @ ECR — 49.95 SSW
3. "+" Cut T/C @ Point of Island — 58.50 SSE
4. C.O.W. B.M. N End Soil Saver — 44.70 SW

Lot 2, Block 1 Forest Lakes 2nd Addition; Lot 9; Lot 8; Lot 7; Lot 6; Lot 5; Lot 4; Lot 3; Lot 2; Lot 1

20' Util. Esmt.; 10'; 10' Util. Esmt.; 5' Wall Esmt.; 20' Util. Esmt.

(21) Sta. 119+53.39, 31.0' Lt. Const. Inlet (Type I) (6"x10'-0") Install 36" x 54.70' Stm. Sew. (S) See Sh. No. 23

Power Pole to Remain

Tel. Ped. to Remain

Sta. 119+53.39, 20.5' Rt. Connect 36" Storm Sewer to 8' x 4' RCB

Sta. 120+66.25, 28.5' Rt. Connect 30" Storm Sewer to 8' x 4' RCB

Sta. 120+92.19 ℄ 29th St. N. = Sta. 5+00 ℄ Tee Time

Tel. Ped. to Remain

Sta. 122+31.90, Remove 18"x 52' RCP w/ End Sections

Power Pole to Remain

Restricted Access (Typ.)

Const. Limits

5' Conc. Sidewalk

Cable Ped. to Remain

Power Pole to Remain

Type 1 Curb & Gutter

Contractor to Adjust Water Valve

50' R/W; 31.0'; 118+00; 119+00; 120+00; 121+00; 29th Street North; 122+00; 123+00; 124+00

℄ Project = Sec. Line

Sta. 120+92.19 Rt. Const. Valley Gutter See Sh. No. 20

City of Wichita Water Dept. to Relocate Fire Hydrant

Contractor to Adjust Water Valve

Type III Curb & Gutter

Sta. 119+53.39, 28.5' Rt., Connect 18" Storm Sewer to 8' x 4' RCB

41.0'; 11.0'; 11.0'; 11.8'; +92.19 Tee Time; 5+00; 4+50; +52.78; +31.47; 35' R.; 35' R.; +46.42 Begin Taper; +46.42 End Taper; +34.00; +23.00

Type 1 Curb & Gutter

Sta. 119+45.00 to Sta. 135+60.00 Const. 8' x 4' RCB @ -0.17% See Sh. No. 26-37

Sta. 121+17.71, 28.5' Rt. Connect 36" Storm Sewer to 8' x 4' RCB

75' R/W; EXISTING 20" WATER LINE

Sta. 120+92.19 Rt., Remove 3 - 7' x 4' RCP Include Conc. Aprons

5' Conc. Sidewalk

Sta. 111+64.13 to Sta. 119+45.00 Const. 4' x 4' RCB @ -0.81% See Sh. No. 26-37

(22) Tel. Control Box to Remain

Sta. 119+53.39, 31.0' Rt. Const. Inlet (Type I)(6"-10'-0")Install 18" x 15.70' Stm. Sew.(N) See Sh. No. 23

Light Pole to be Relocated by Others

Sprinkler Head to be Relocated by Others

Connect to Exist Sidewalk

+44 Temp. 75.02' Rt. ℄

Const. Limits

Exist. Pvmt. to be Removed

Proposed Concrete Valley Gutter

Lot 1, Block 1 Reflection Ridge 8th Additoin

BM #8 - City of Wichita BM End Northwest Wingwall (Tee Time) 28.0' Rt. @ Sta. 124+90.0 Elev.=142.19

(23) Sta. 120+66.25, 72.5' Rt. Const. Inlet (Type I) (6" x 5'-0"); Install 30" x 44.50' Stm. Sew. (N) See Sh. No. 24

51.45'; 35'; Res. "A"; Connect to Exist Sidewalk

+15 Temp. Esmt. 41.49' Rt. ℄ Tee Time

(24) Sta. 121+17.71, 72.4' Rt. Const. Inlet (Type I) (6" x 5'-0"); Install 36" x 44.2' Stm. Sew. (N) See Sh. No. 24

Lot 39; Block 1 Reflection Ridge 7th Addition; Lot 38

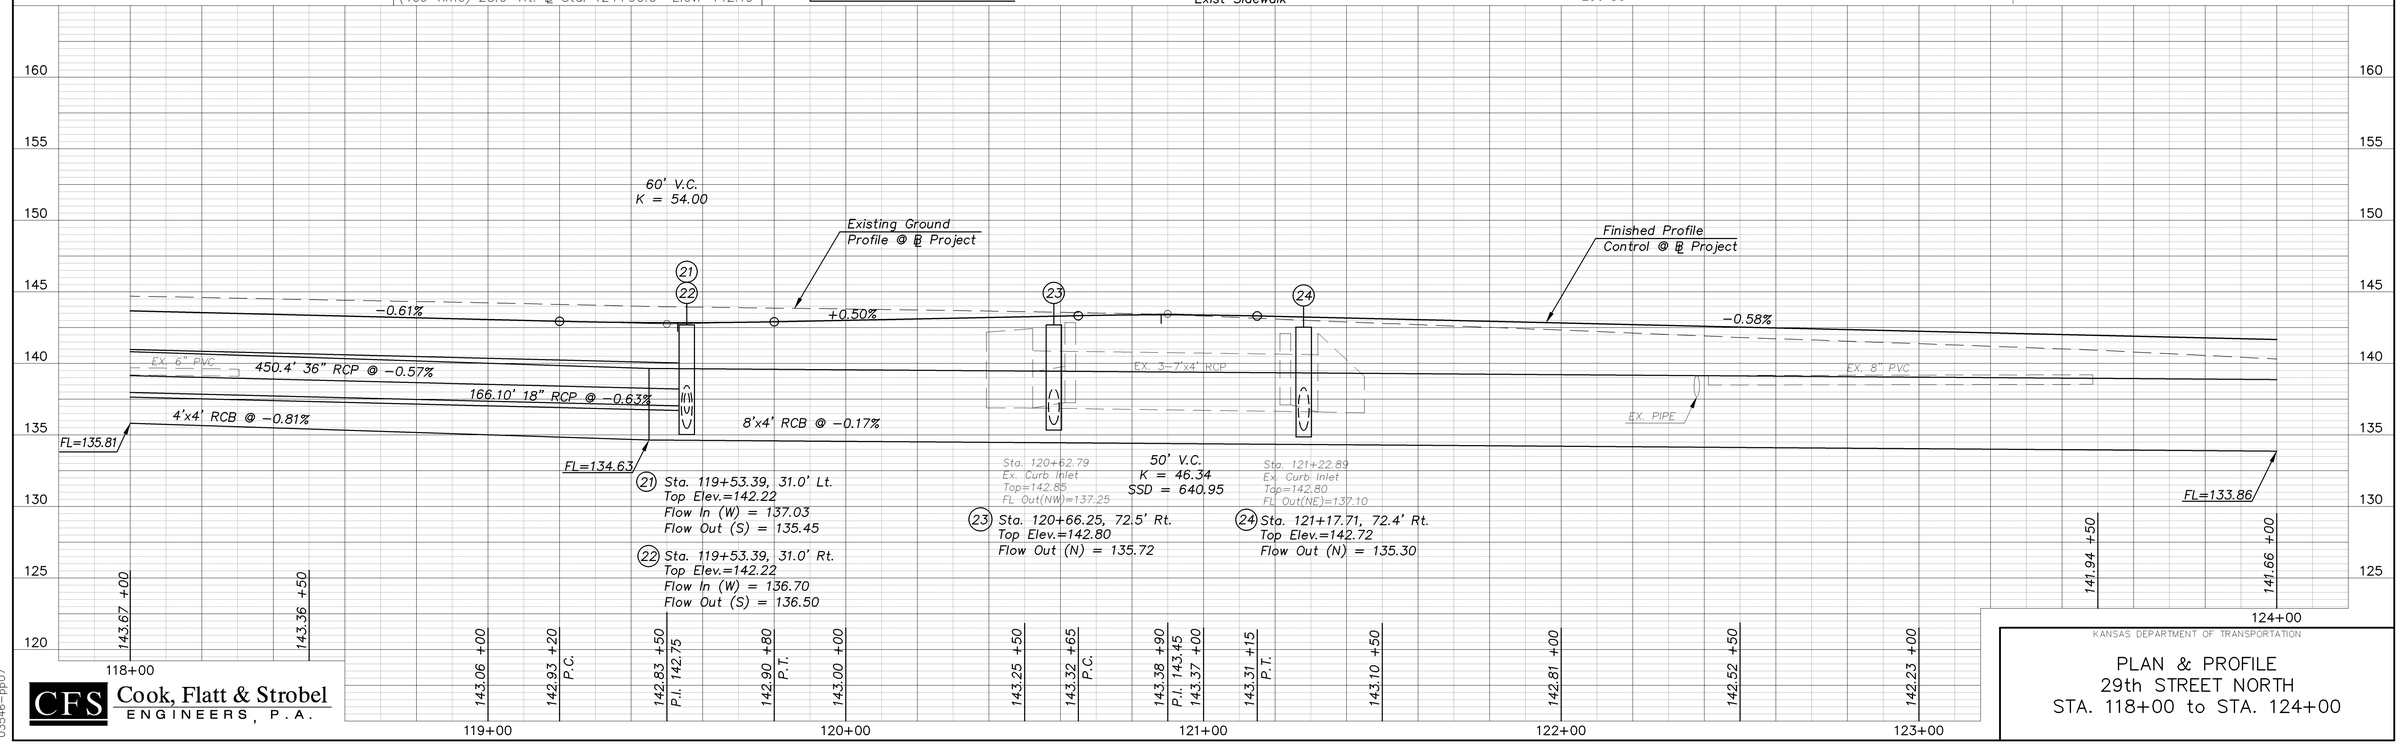

CFS Cook, Flatt & Strobel ENGINEERS, P.A.

KANSAS DEPARTMENT OF TRANSPORTATION

PLAN & PROFILE
29th STREET NORTH
STA. 118+00 to STA. 124+00

PROFILE NOTE BOOK NO. — SURVEYED, PLOTTED, ALIGNMENT CHECKED, BY: DP MM CHECKED — BY — DATE

PROFILE NOTE BOOK NO. — SURVEYED, PLOTTED, GRADES CHECKED, BY: DP MM, STRUCTURE NOTATIONS CHECKED — BY — DATE

1"=20'
0.5346-pp07