STATE	PROJECT NO.	YEAR	SHEET NO.	TOTAL SHEETS
KANSAS	87 N–0306–01	2005	13	111

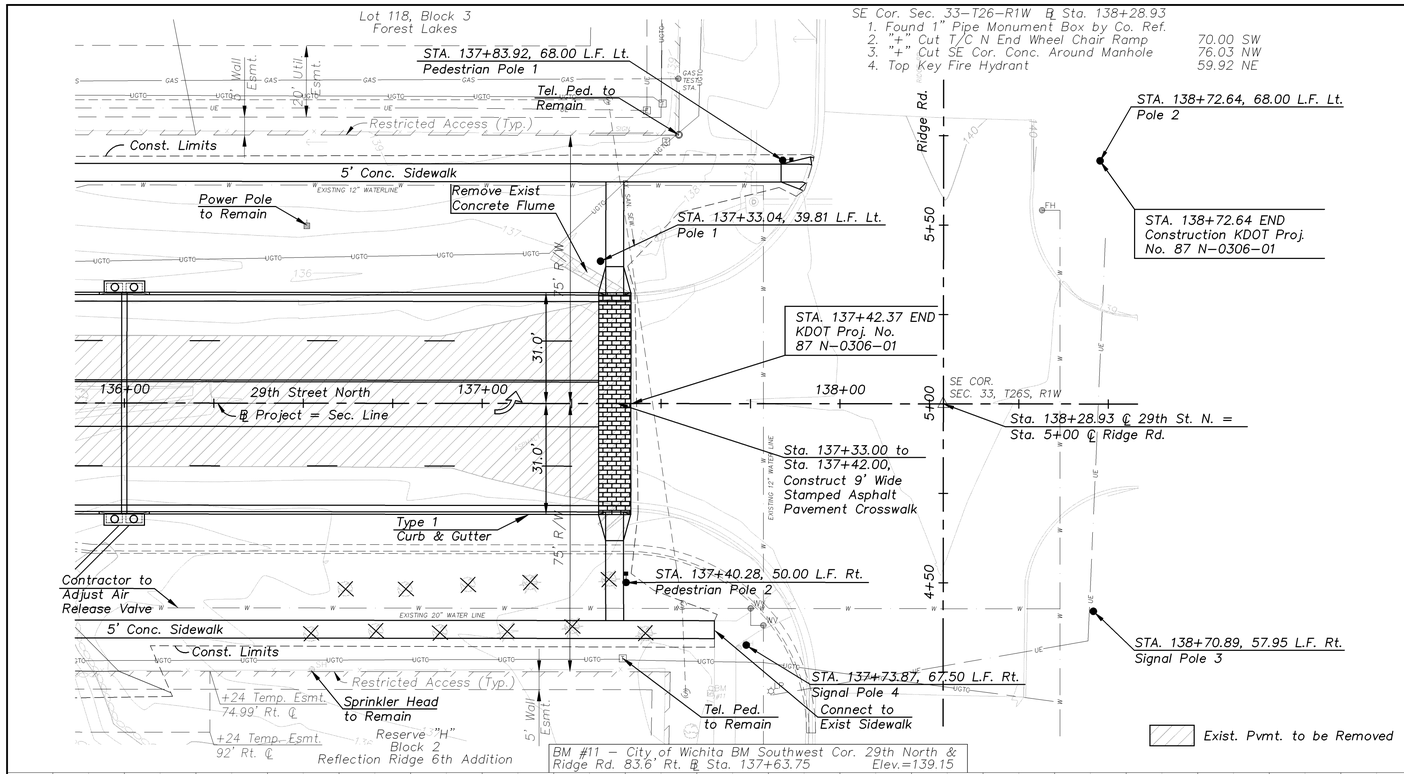

PROFILE NOTE BOOK NO. ____ SURVEYED. PLOTTED. ALIGNMENT CHECKED. RT OF WAY CHECKED. BY DATE

PROFILE NOTE BOOK NO. ____ SURVEYED. PLOTTED. GRADES CHECKED. B.M.'s NOTED. STRUCTURE NOTATIONS CHECKED. BY DATE

1"=20'
03546-pp10

CFS Cook, Flatt & Strobel ENGINEERS, P.A.

KANSAS DEPARTMENT OF TRANSPORTATION

PLAN & PROFILE
29th STREET NORTH
STA. 136+00 to STA. 138+28.93