STATE	PROJECT NO.	YEAR	SHEET NO.	TOTAL SHEETS
KANSAS	87 N-0306-01	2005	14	111

STA. 88+58.28 BEGIN
KDOT Proj. No.
87 N-0306-01

SCALE: 1" = 30'

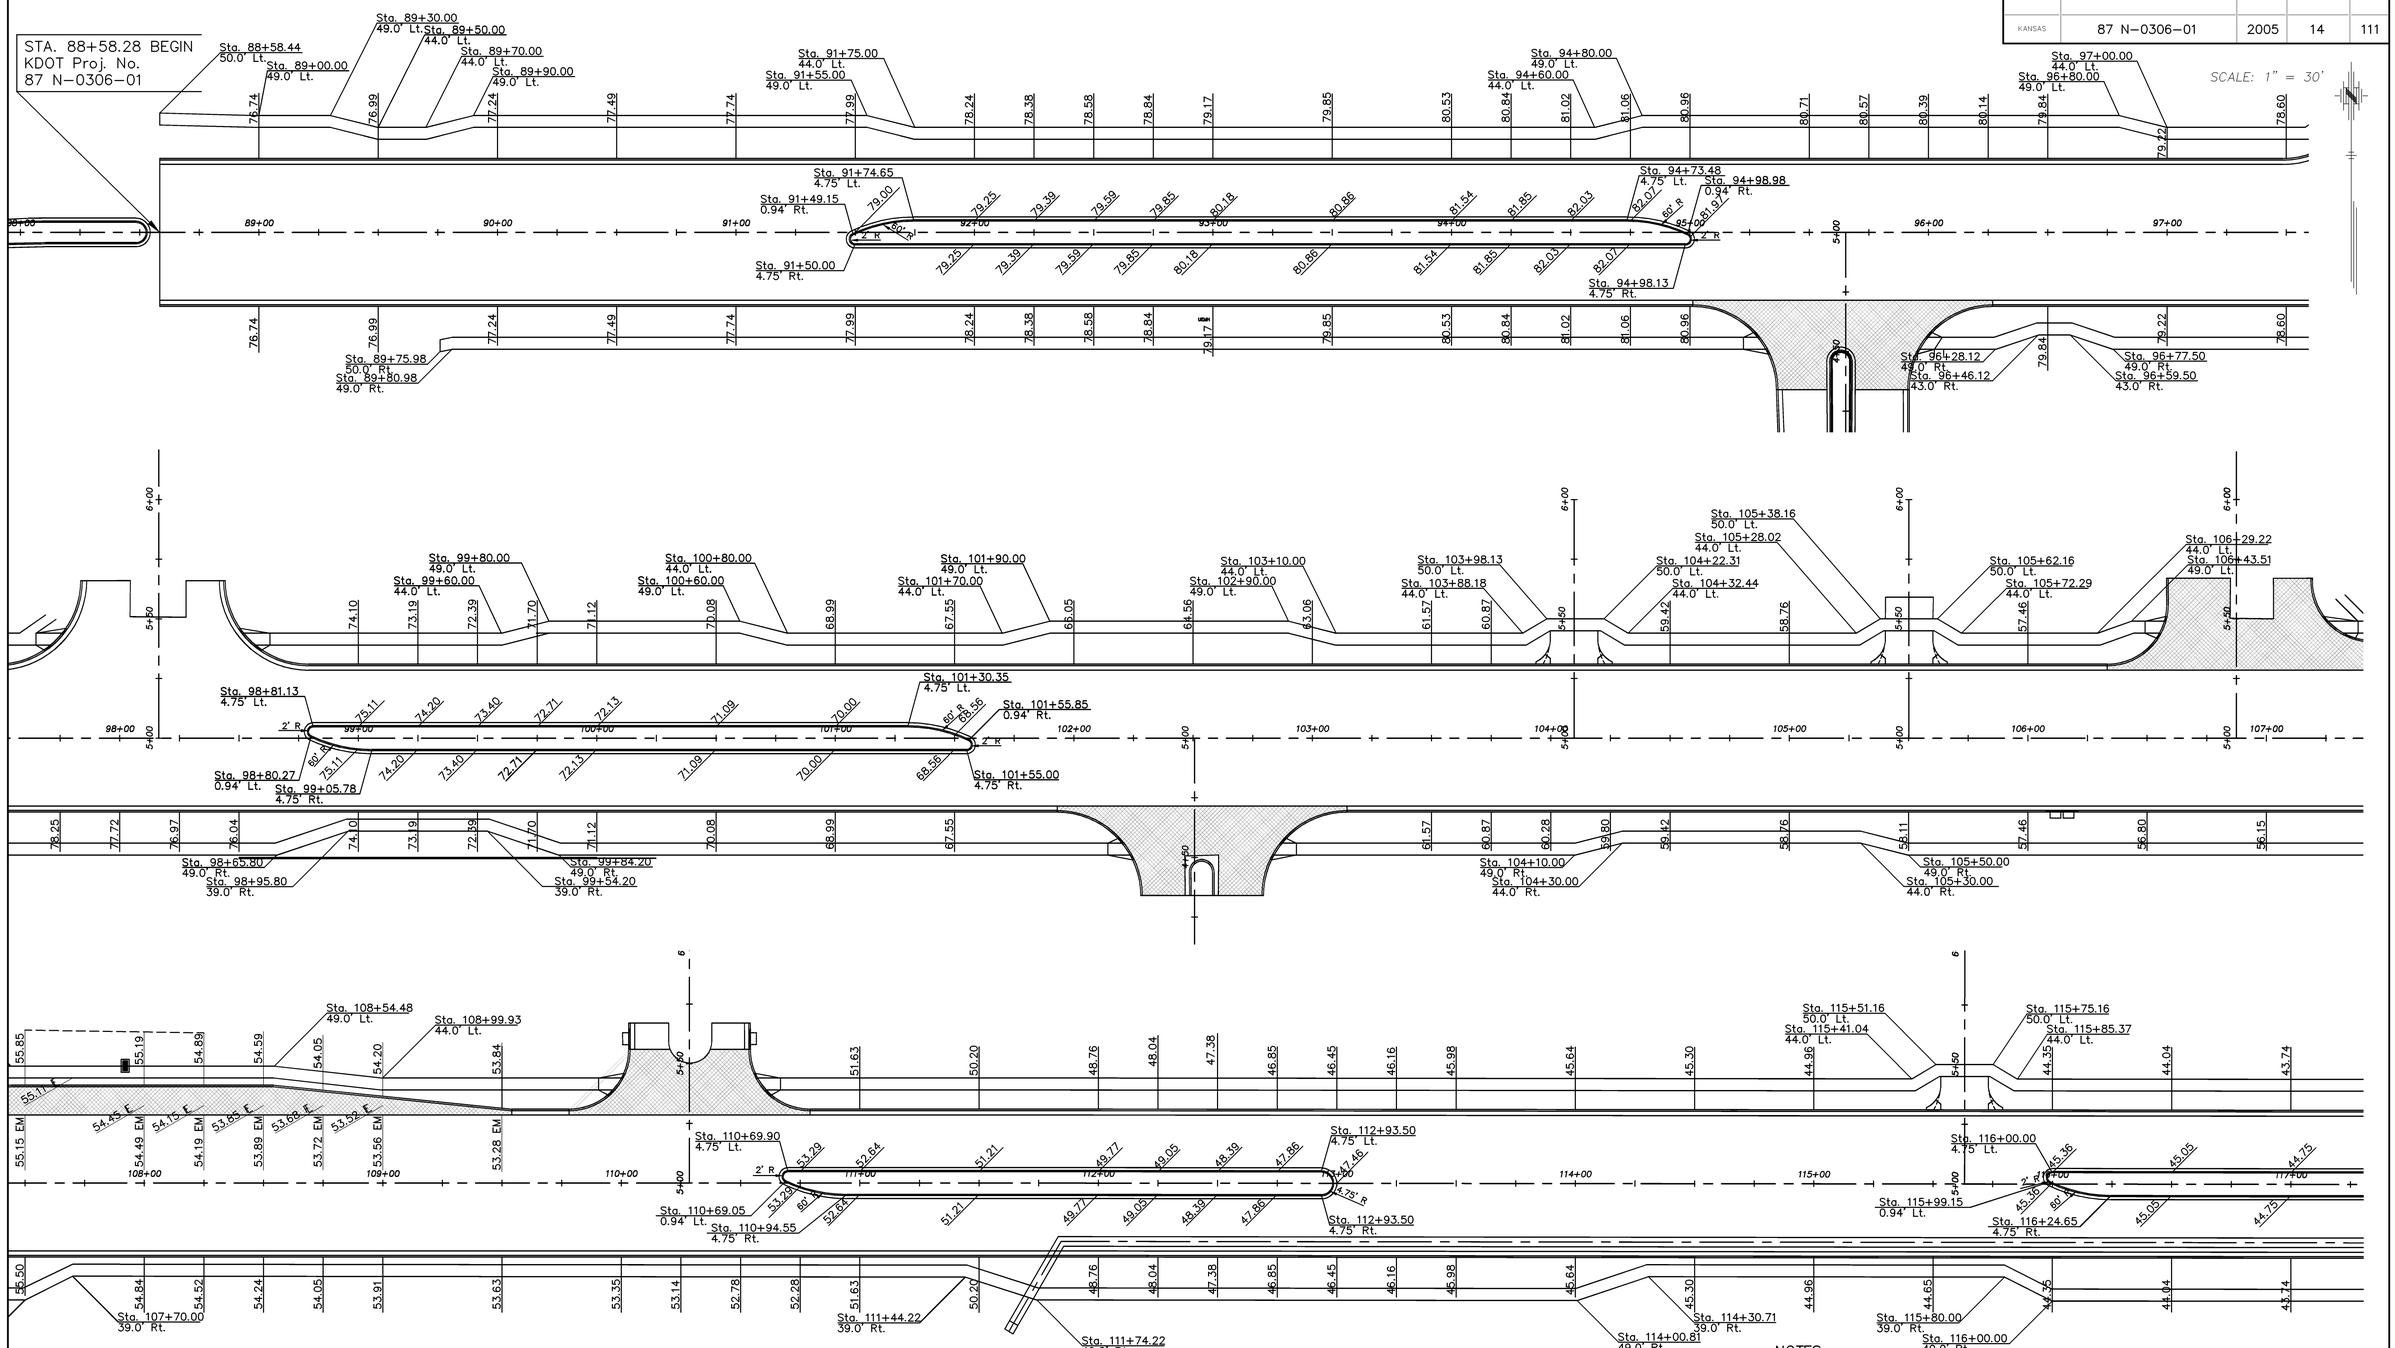

NOTES

ALL ELEVATIONS LISTED ARE TOP OF CURB ELEVATIONS UNLESS OTHERWISE NOTED.

ALL ELEVATIONS ARE 100' HIGHER THAN VALUE LISTED.

ALL STATION/OFFSETS FOR SIDEWALKS SHALL BE USED FOR CURVE NEAR P.I. LOCATIONS PER WICHITA STANDARDS.

CFS Cook, Flatt & Strobel ENGINEERS, P.A.

KANSAS DEPARTMENT OF TRANSPORTATION

PAVING PLAN
29th STREET NORTH
STA. 88+48.44 to STA. 117+00

PROFILE NOTE BOOK NO. ____ SURVEYED ____ PLOTTED ____ ALIGNMENT CHECKED ____ BY: DP MM CHECKED ____ DATE ____ BY ____

PROFILE NOTE BOOK NO. ____ SURVEYED ____ PLOTTED ____ GRADES CHECKED ____ BY: DP MM STRUCTURE NOTATIONS CHECKED ____ DATE ____ BY ____

1"=20'
0.5%6-PAV01