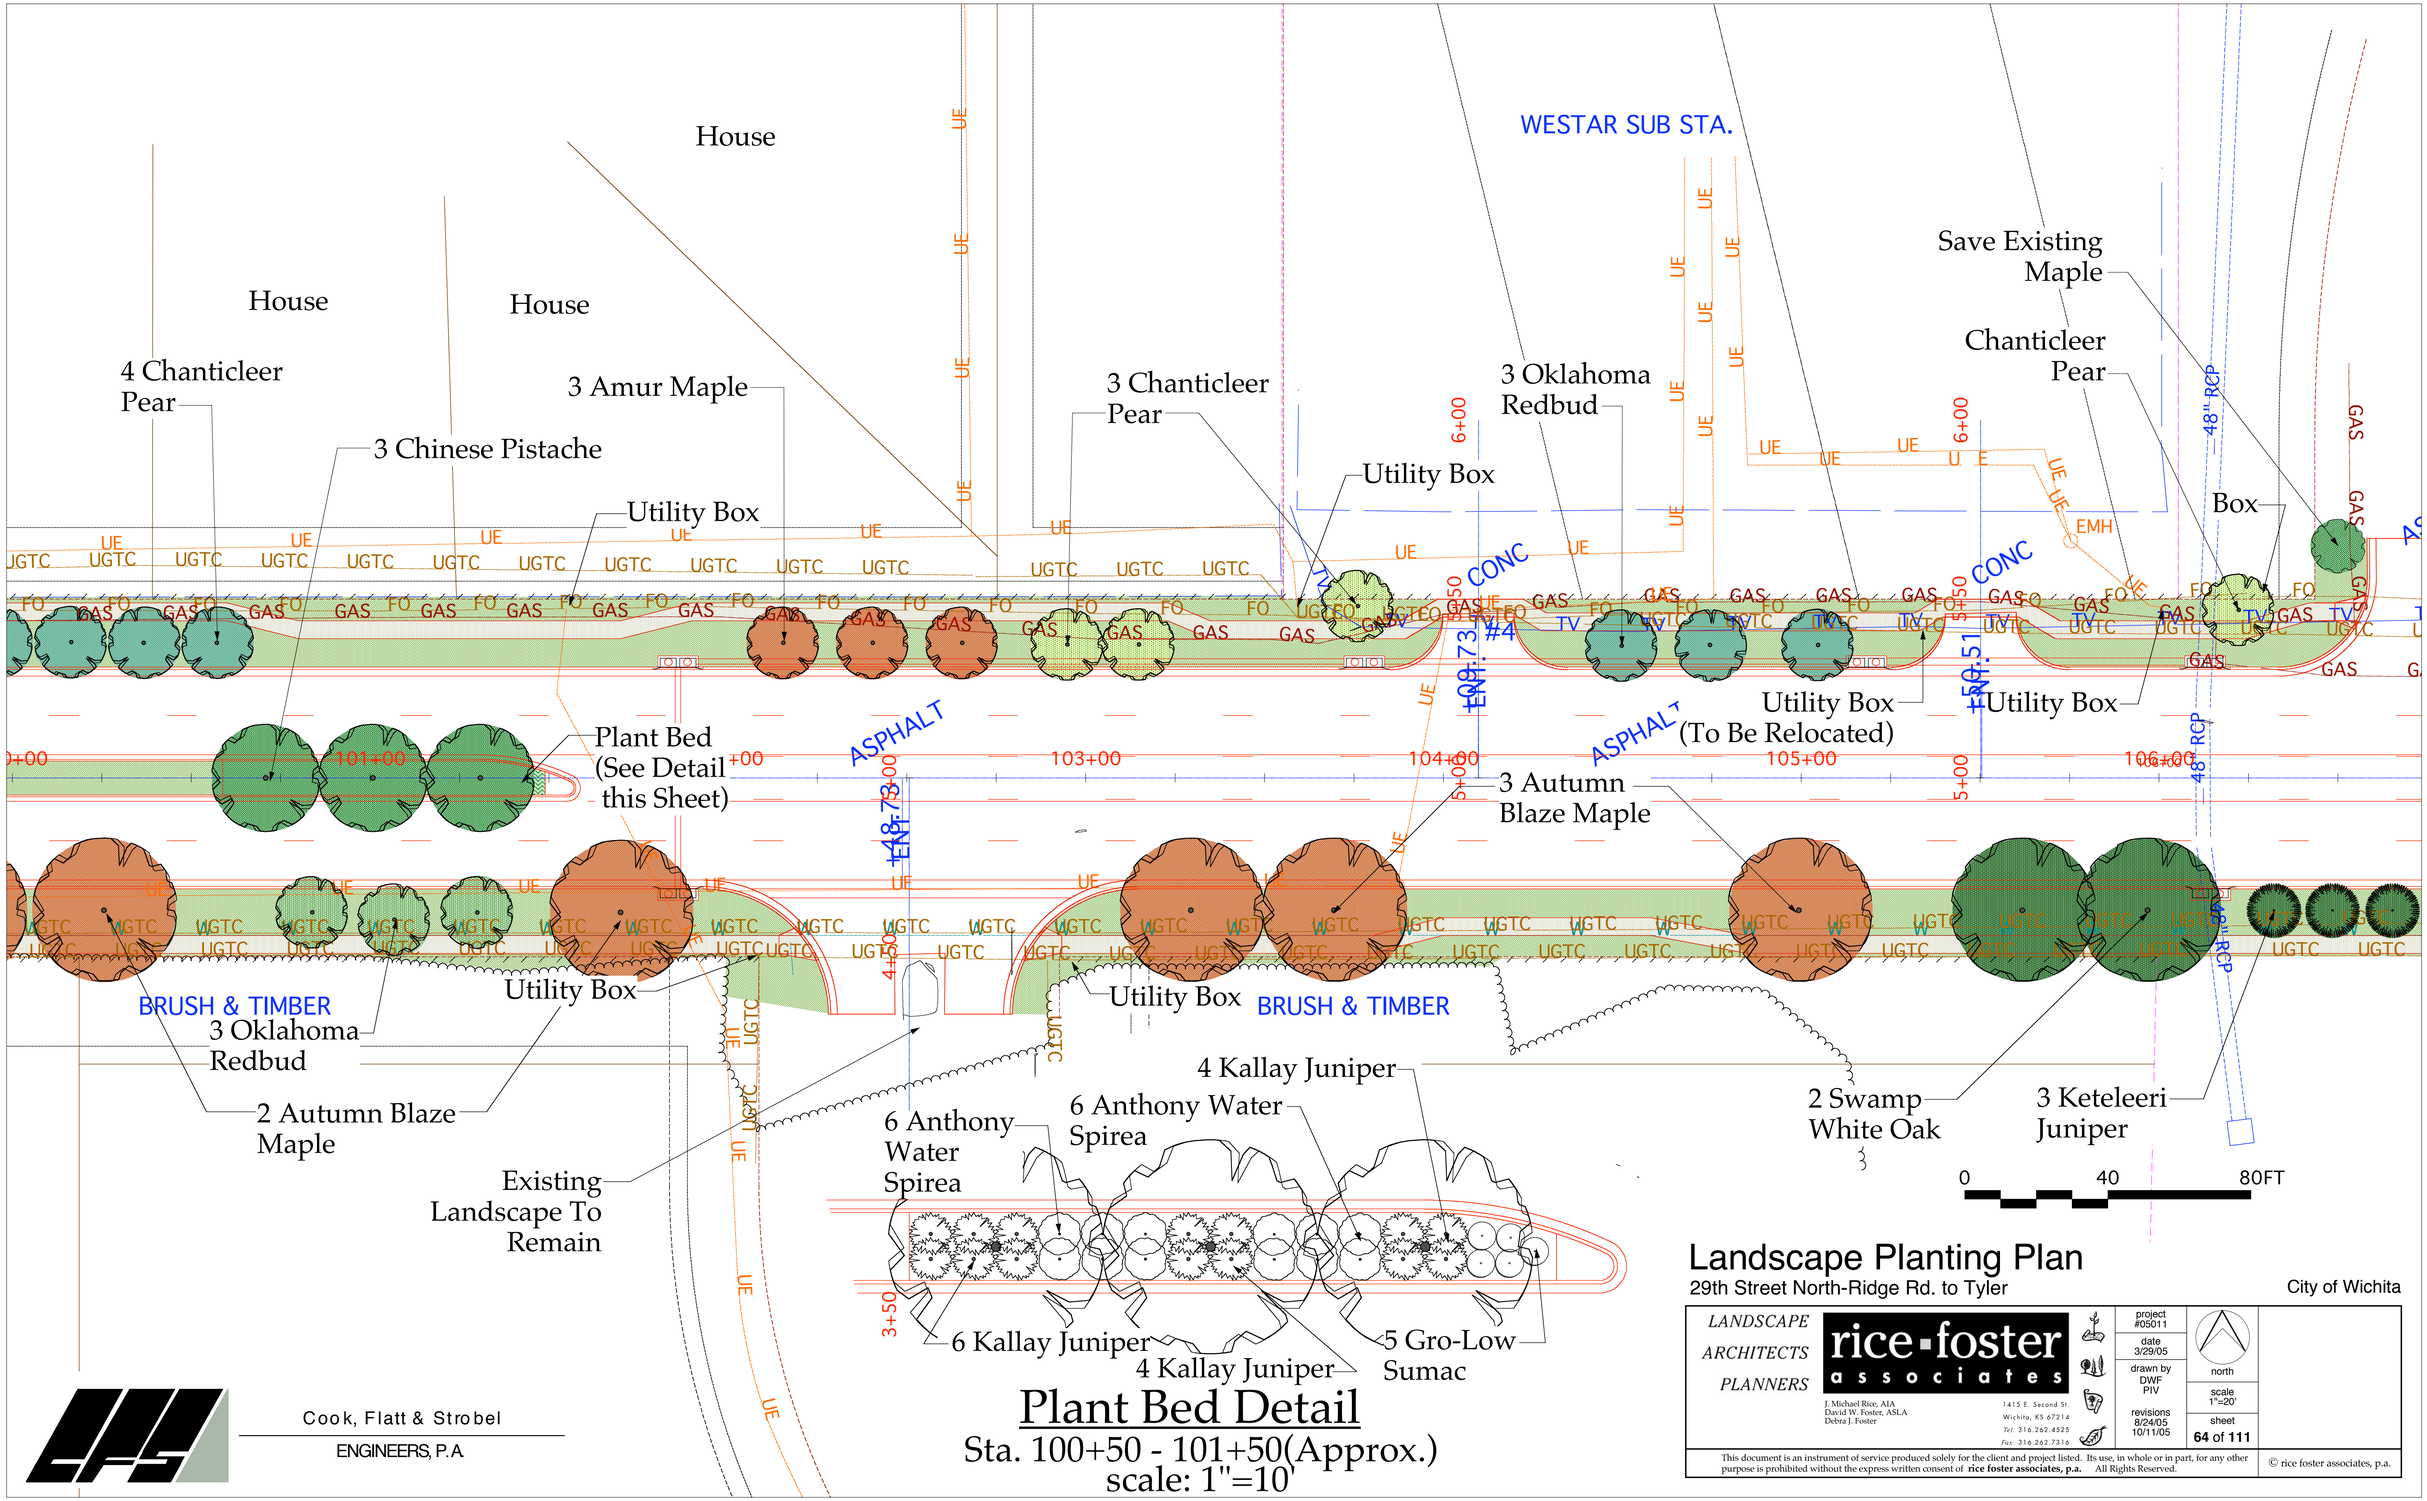

Plant Bed Detail

Sta. 100+50 - 101+50(Approx.)
scale: 1"=10'

Cook, Flatt & Strobel
ENGINEERS, P.A.

Landscape Planting Plan

29th Street North-Ridge Rd. to Tyler

City of Wichita

LANDSCAPE ARCHITECTS PLANNERS

rice•foster associates

J. Michael Rice, AIA
David W. Foster, ASLA
Debra J. Foster

1415 E. Second St.
Wichita, KS 67214
Tel 316.262.4525
Fax 316.262.7316

project #05011
date 3/29/05
drawn by DWF PIV
revisions 8/24/05 10/11/05
north
scale 1"=20'
sheet 64 of 111

This document is an instrument of service produced solely for the client and project listed. Its use, in whole or in part, for any other purpose is prohibited without the express written consent of rice foster associates, p.a. All Rights Reserved.

© rice foster associates, p.a.