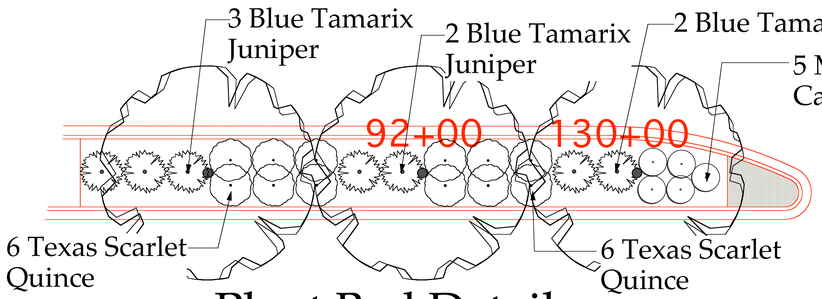


# Plant Bed Detail

Sta.129+00 - 130+00 (Approx.)
scale: 1"=10'

House
FOREST LAKES SUBDIVISION
2 Red Jewell Crabapple
3 Canaert Juniper
4 Oklahoma Redbud
House
3 Amur Maple
Utility Box
POND
Existing Walk to Remain
4 Red Jewell Crabapple
Utility Box
CONC. 18" RCP
18" RCP
FOREST LAKE SUBDIVISION
House
Pole
3 Oklahoma Redbud
Pole
Trim to Save Maple
Existing Box Culvert Below Grade
ASPHALT
CONC
Concrete Pavers
Plant Bed (See Detail this Sheet)
2 Chinkapin Oak
2 Austrian Pine
Goldenrain Tree
2 Austrian Pine
5 Autumn Blaze Maple
3 White Shield Osage Orange
8'x4' RCB
FLOWER
LP
WILD ROSE SIGN
CONC.
3 Keteleeri Juniper
Austrian Pine
3 Indian Magic Crabapple
2 Indian Magic Crabapple
3 Chinese Pistache
Utility Box
Autumn Blaze Maple
Austrian Pine
Existing Hackberry, Elm, & Mulberry
REFLECTION RIDGE SUB.
House
House
REFLECTION RIDGE SUB.
House
0 40 80FT

## Landscape Planting Plan

29th Street North-Ridge Rd. to Tyler
City of Wichita

Cook, Flatt & Strobel
ENGINEERS, P.A.

LANDSCAPE ARCHITECTS PLANNERS
rice-foster associates
J. Michael Rice, AIA
David W. Foster, ASLA
Debra J. Foster
1415 E. Second St.
Wichita, KS 67214
Tel: 316.262.4525
Fax: 316.262.7316

project #05011
date 3/29/05
drawn by DWF PIV
revisions 8/24/05 10/11/05
north
scale 1"=20'
sheet 68 of 111

This document is an instrument of service produced solely for the client and project listed. Its use, in whole or in part, for any other purpose is prohibited without the express written consent of rice foster associates, p.a. All Rights Reserved.
© rice foster associates, p.a.