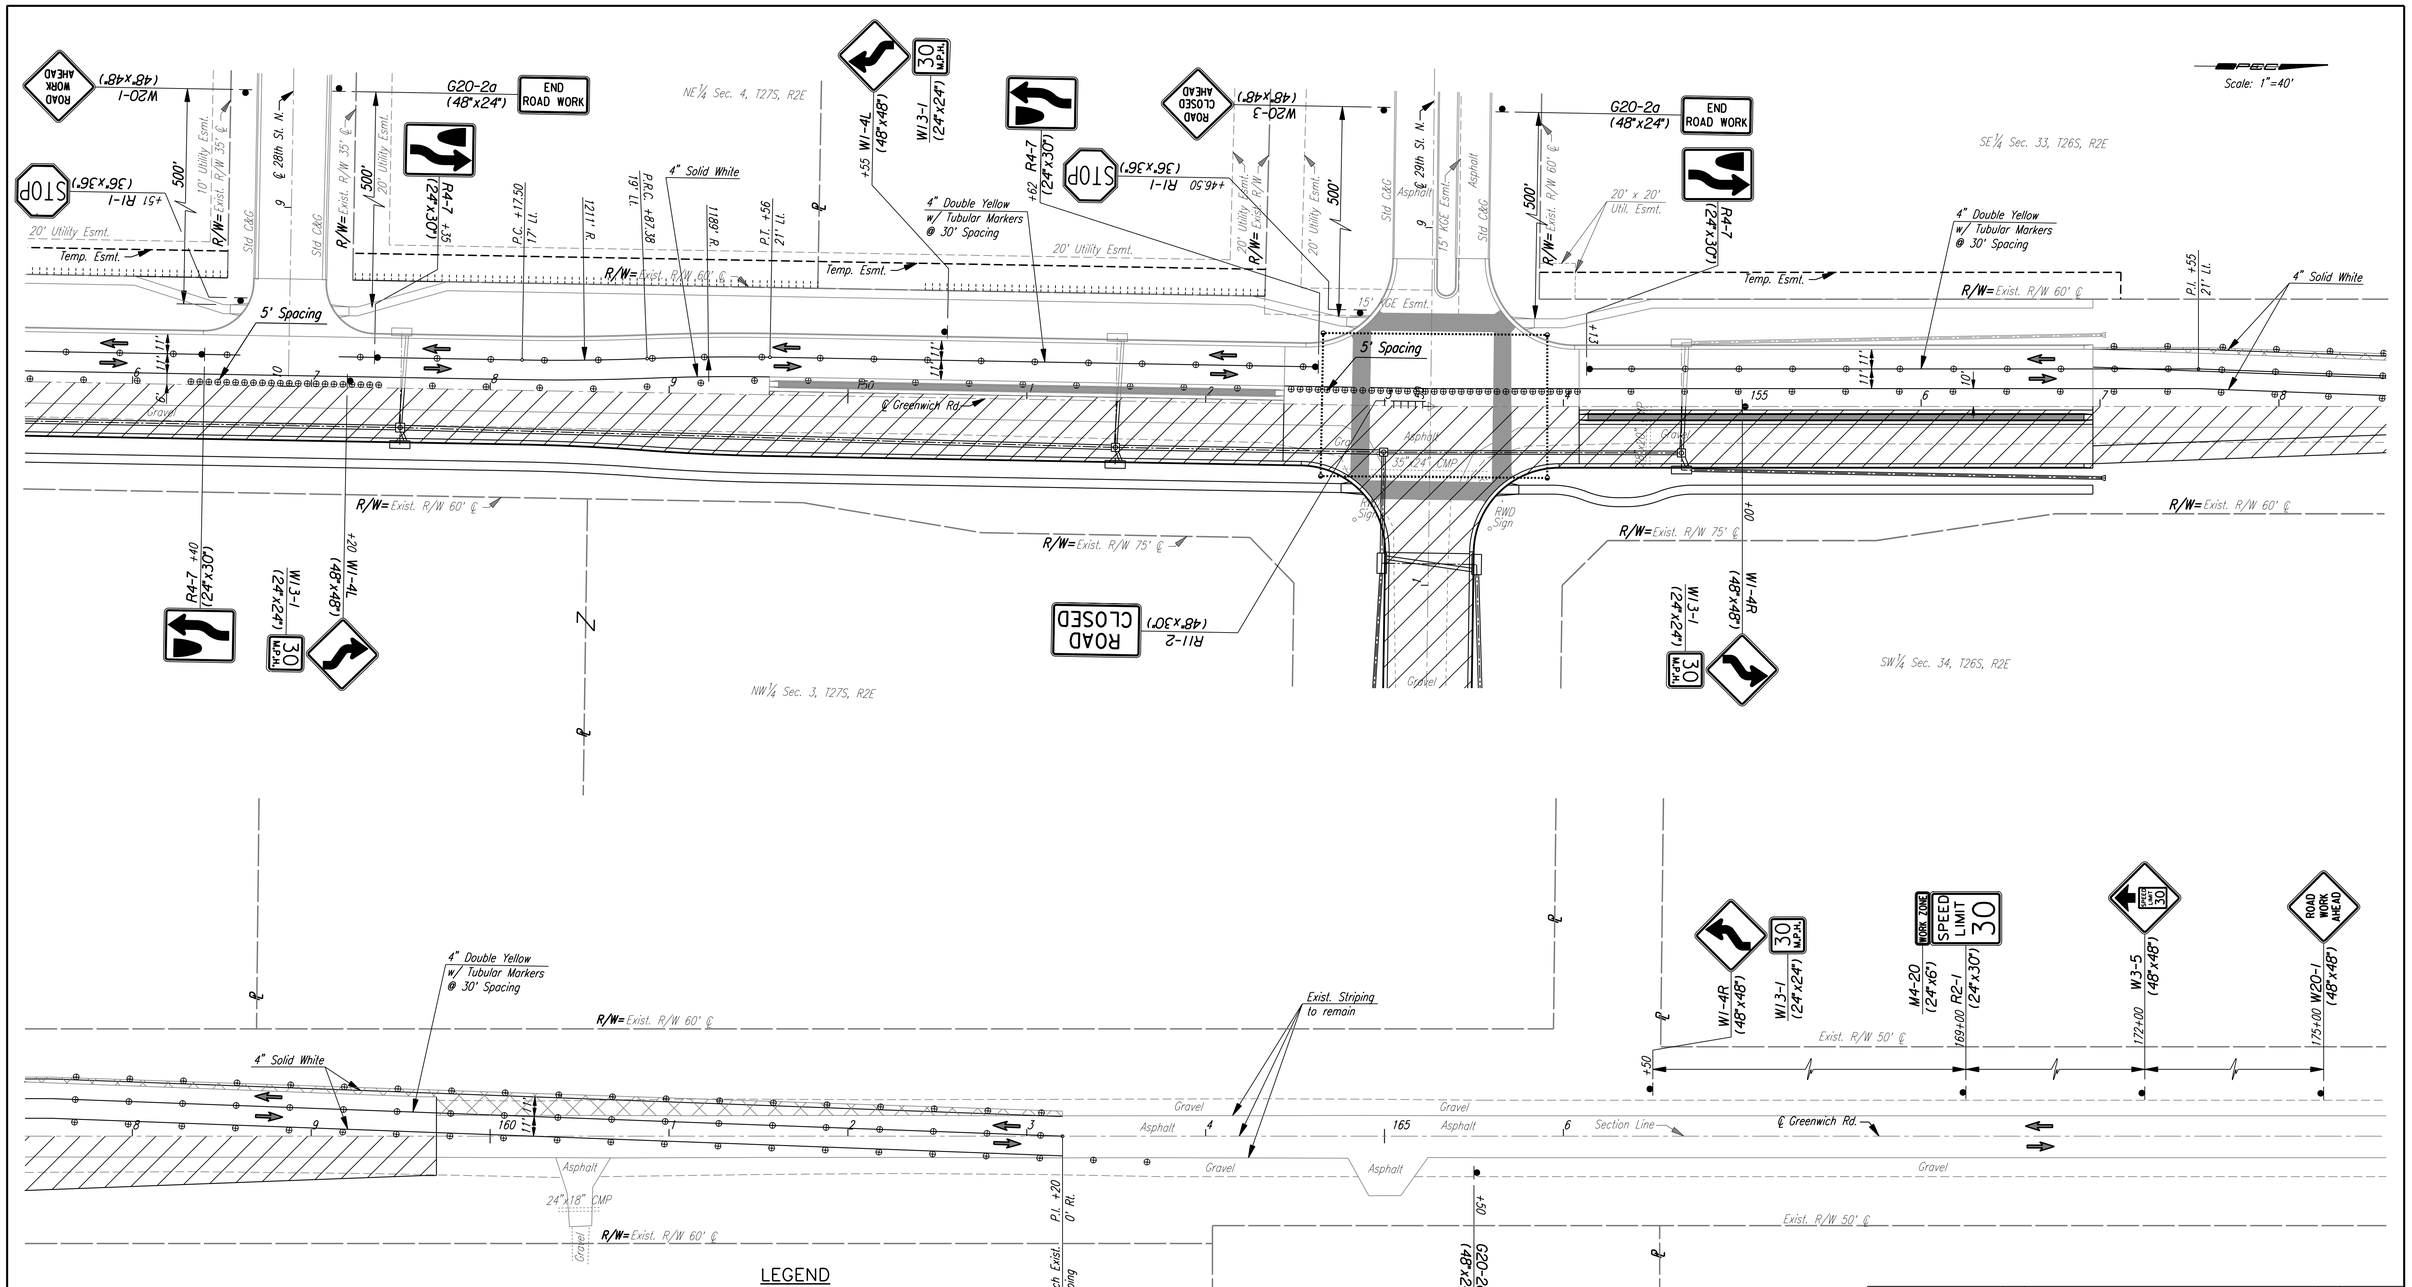

LEGEND

- Channelizing Devices at 30' Spacing unless otherwise Noted.
- Type III Barricade
- Work Area (New Pavement)
- Temporary Pavement
- Direction of Traffic

See Plan Sheets for Utility Locations.

No.	Revision	By	Date

TRAFFIC CONTROL PLAN
STAGE 3 GREENWICH RD.
STA. 146+00 TO STA. 175+00

JAMES L. ARMOUR, P.E.–CITY ENGINEER
CITY OF WICHITA PROJECT NO. 472-84415

Professional Engineering Consultants, P.A.
303 S. TOPEKA • WICHITA, KANSAS 67202
316-262-2691 • FAX 316-262-3003

Designed by	JPS	Job No.	05777
Drawn by	DRP, SVB	Date	Feb., 2006

Sht. 59 of 81

DSWR: JPS OPER: DRP SCALE: 1"=40'
h:\2005\05777\TRAFFIC CONTROL\05777-STAGE3-15800.DGN 3-16-2006 9:00:01 LAST REV: 8-10-2006 BY: svb