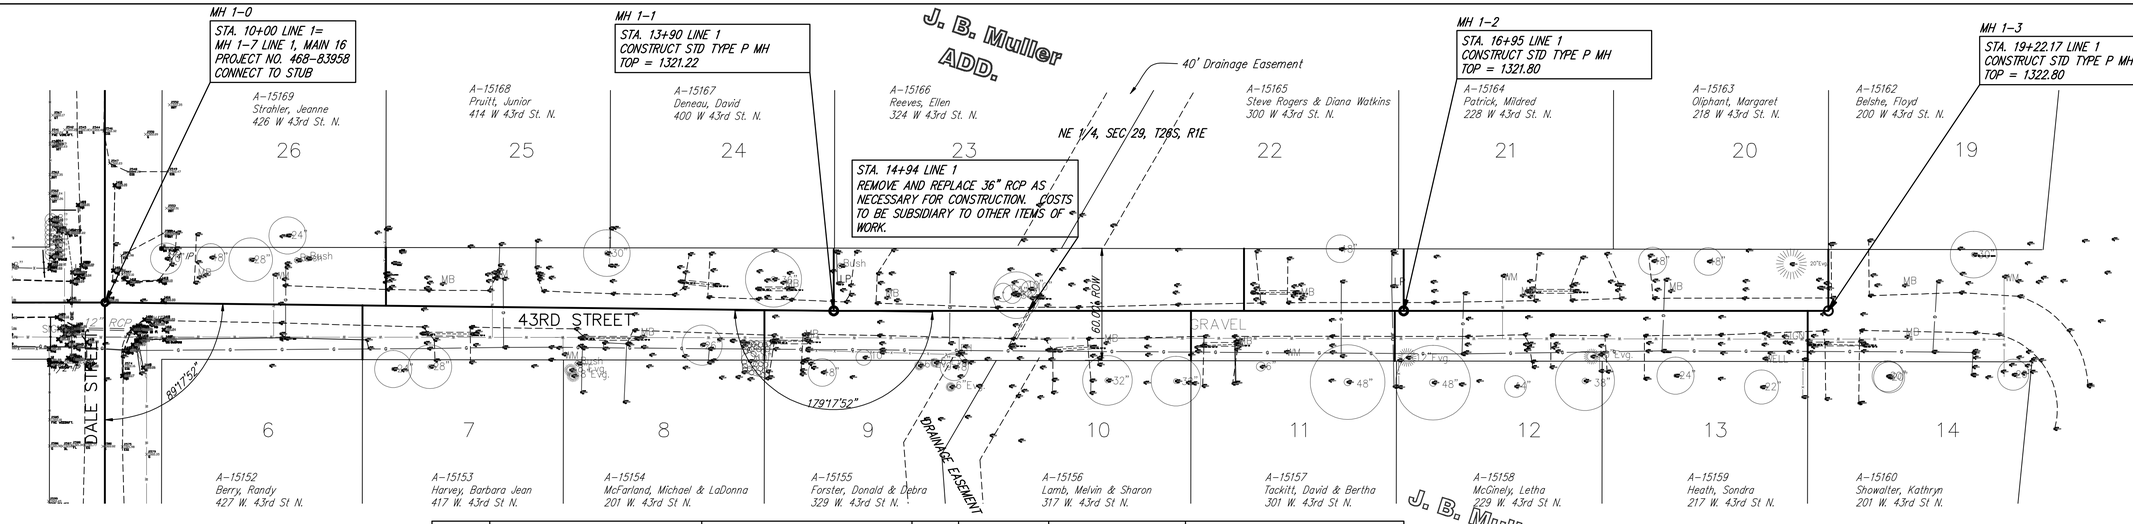

Scale 1" = 40' (Horiz.)
1" = 5' (Vert.)

3'
2'
1'
0

10' 0 20' 40'

NUMBER	TYPE	LOCATION			LINE	DESIGN	AS BUILT	FOR INFORMATION ONLY	
		LOT	BLOCK	ADDITION		STATION \	STATION \	APPROXIMATE LENGTH OF PIPE	
		NO.	NO.	NAME	NO.	DIRECTION	DIRECTION	VERTICAL	HORIZONTAL
1	Double Riser	6, 7	1	J. B. Muller	1	11+38/Rt.		9'	24'
2	Double Riser	25, 26	1	J. B. Muller	1	11+50/Lt.		9'	25'
3	Double Riser	8, 9	1	J. B. Muller	1	13+53/Rt.		9'	20'
4	Double Riser	23, 24	1	J. B. Muller	1	13+90/Lt.		9'	26'
5	Double Riser	10, 11	1	J. B. Muller	1	15+82/Rt.		8'	20'
6	Single Riser	22	1	J. B. Muller	1	16+10/Lt.		8'	26'
7	Double Riser	11, 12	1	J. B. Muller	1	16+90/Rt.		8'	20'
8	Single Riser	21	1	J. B. Muller	1	16+95/Lt.		8'	26'
9	Double Riser	13, 14	1	J. B. Muller	1	19+14/Rt.		8'	20'
10	Double Riser	19, 20	1	J. B. Muller	1	19+22/Lt.		8'	26'

The Contractor shall field verify the existing manhole stub elevations prior to the start of construction.

The Contractor shall contact each property owner to verify the location of the riser with the property owner.

REVISED: 6/27/07

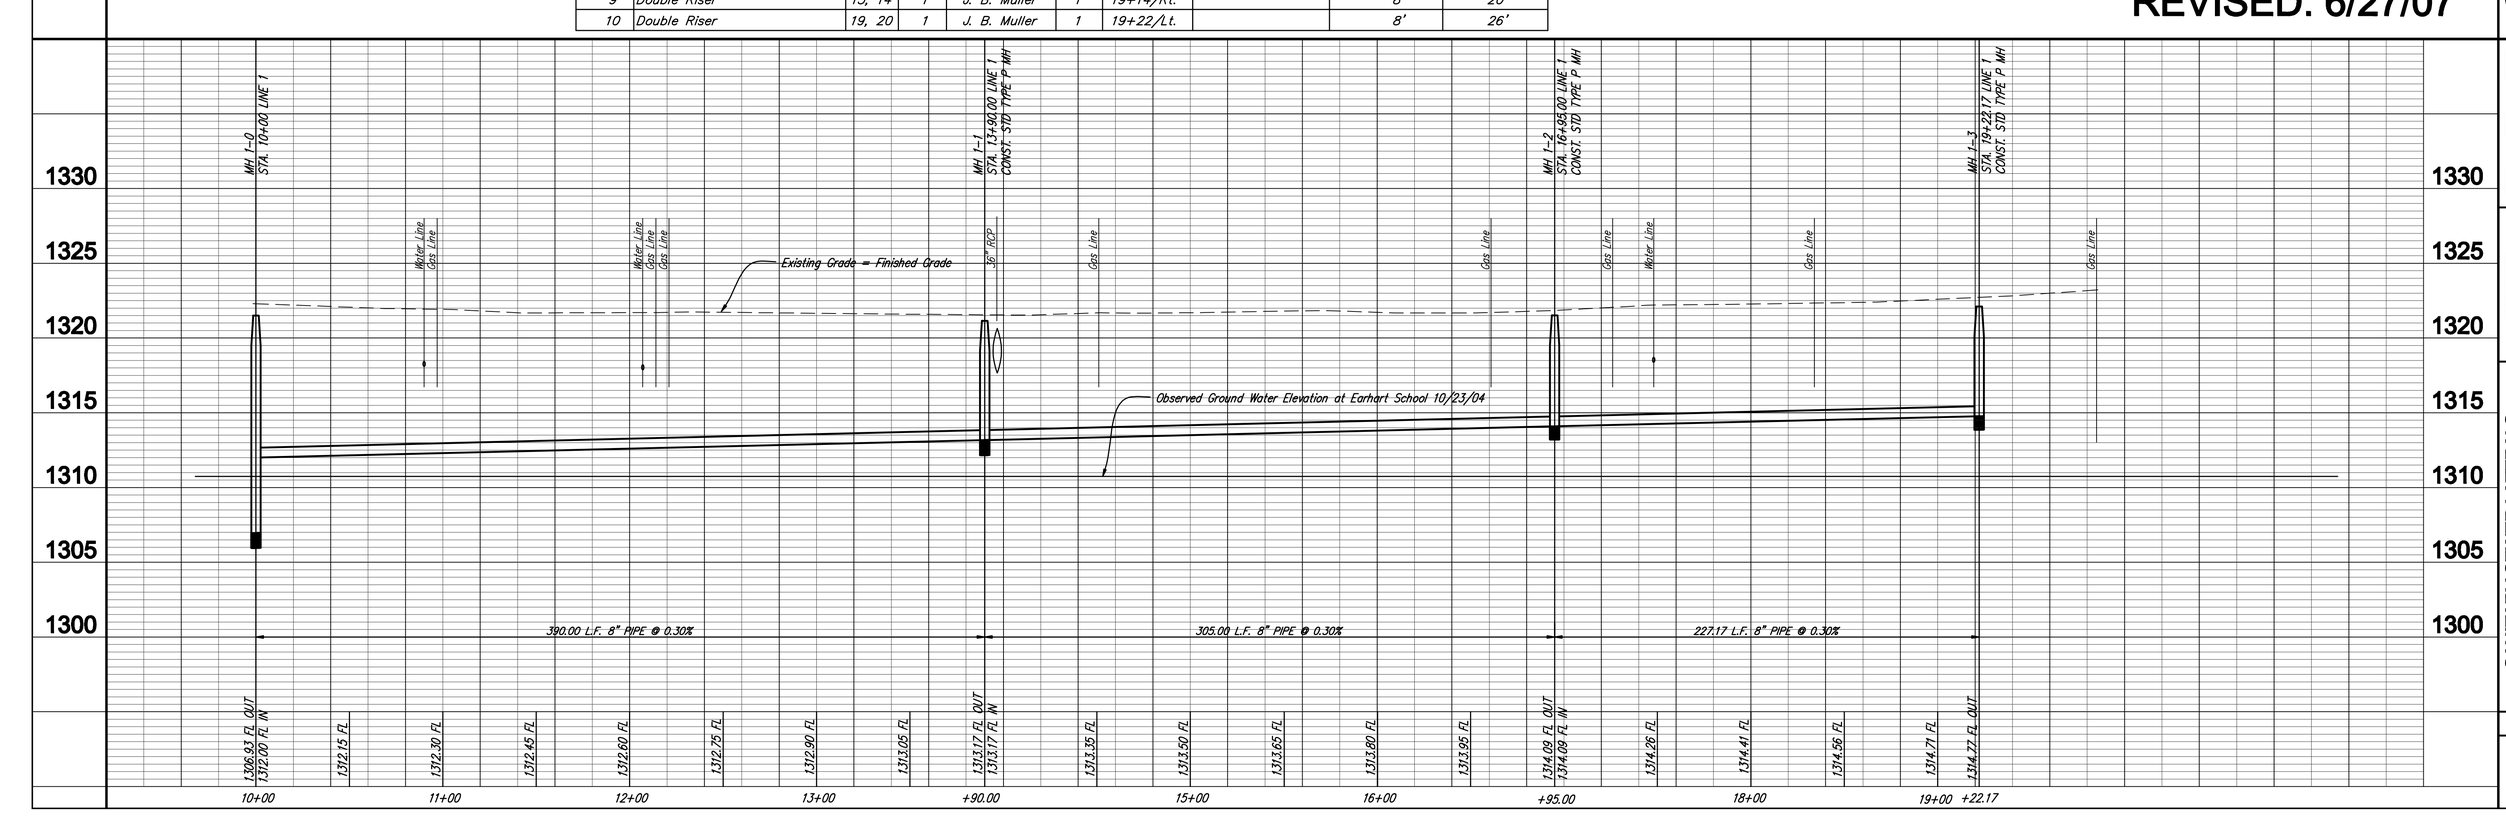

Ruggles & Dobbs, P.A.
Engineering Consultants
Lawrence, Kansas
Kansas City, Missouri

REVISED 6/9/06
DESIGN PDC
DRAWN PDC
CHECKED
DATE 2/22/06
UTILITY

PROJECT NUMBER
DRAWING FILE Engg Base

SANITARY SEWER LATERALS
LATERALS 1,2 & 3, MAIN 16, SS # 23
LINE 1

2827X

3
25