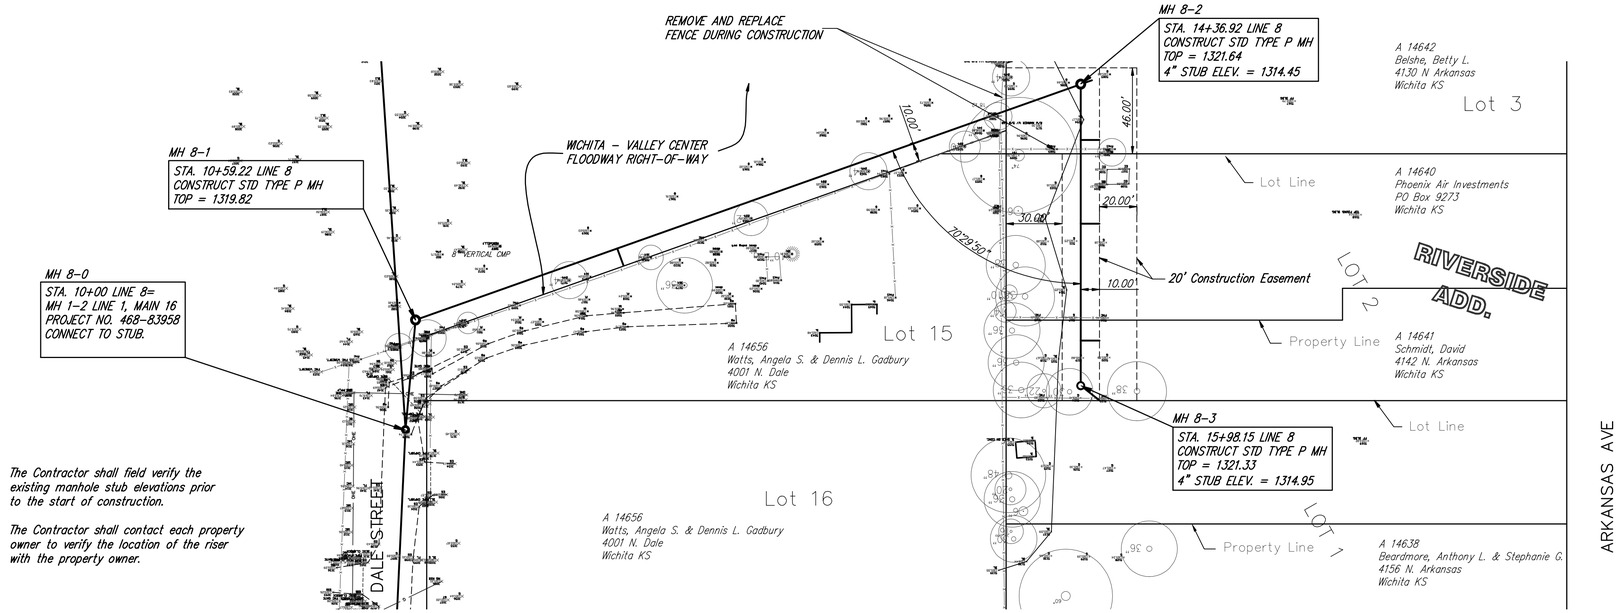

The Contractor shall field verify the existing manhole stub elevations prior to the start of construction.

The Contractor shall contact each property owner to verify the location of the riser with the property owner.

NUMBER	TYPE	LOCATION			LINE	DESIGN	AS BUILT	FOR INFORMATION ONLY	
		LOT	BLOCK	ADDITION		STATION\	STATION\	APPROXIMATE LENGTH 4" PIPE	
		NO.	NO.	NAME	NO.	DIRECTION	DIRECTION	VERTICAL	HORIZONTAL
1	Single Riser	15	1	Riverside Acres	8	11+75/Rt.		5'	10'
2	Single Riser	3	1	Riverside Acres	8	14+68/Lt.		5'	10'
3	Single Riser	2	1	Riverside Acres	8	15+12/Lt.		4'	10'
4	Single Riser	2	1	Riverside Acres	8	15+74/Lt.		4'	10'
5	Single Riser	1	1	Riverside Acres	8	15+98/Lt.		4'	10'

Scale 1" = 40' (Horiz.)
1" = 5' (Vert.)

3' 2' 1' 0

10' 0 20' 40'

REVISED: 6/27/07

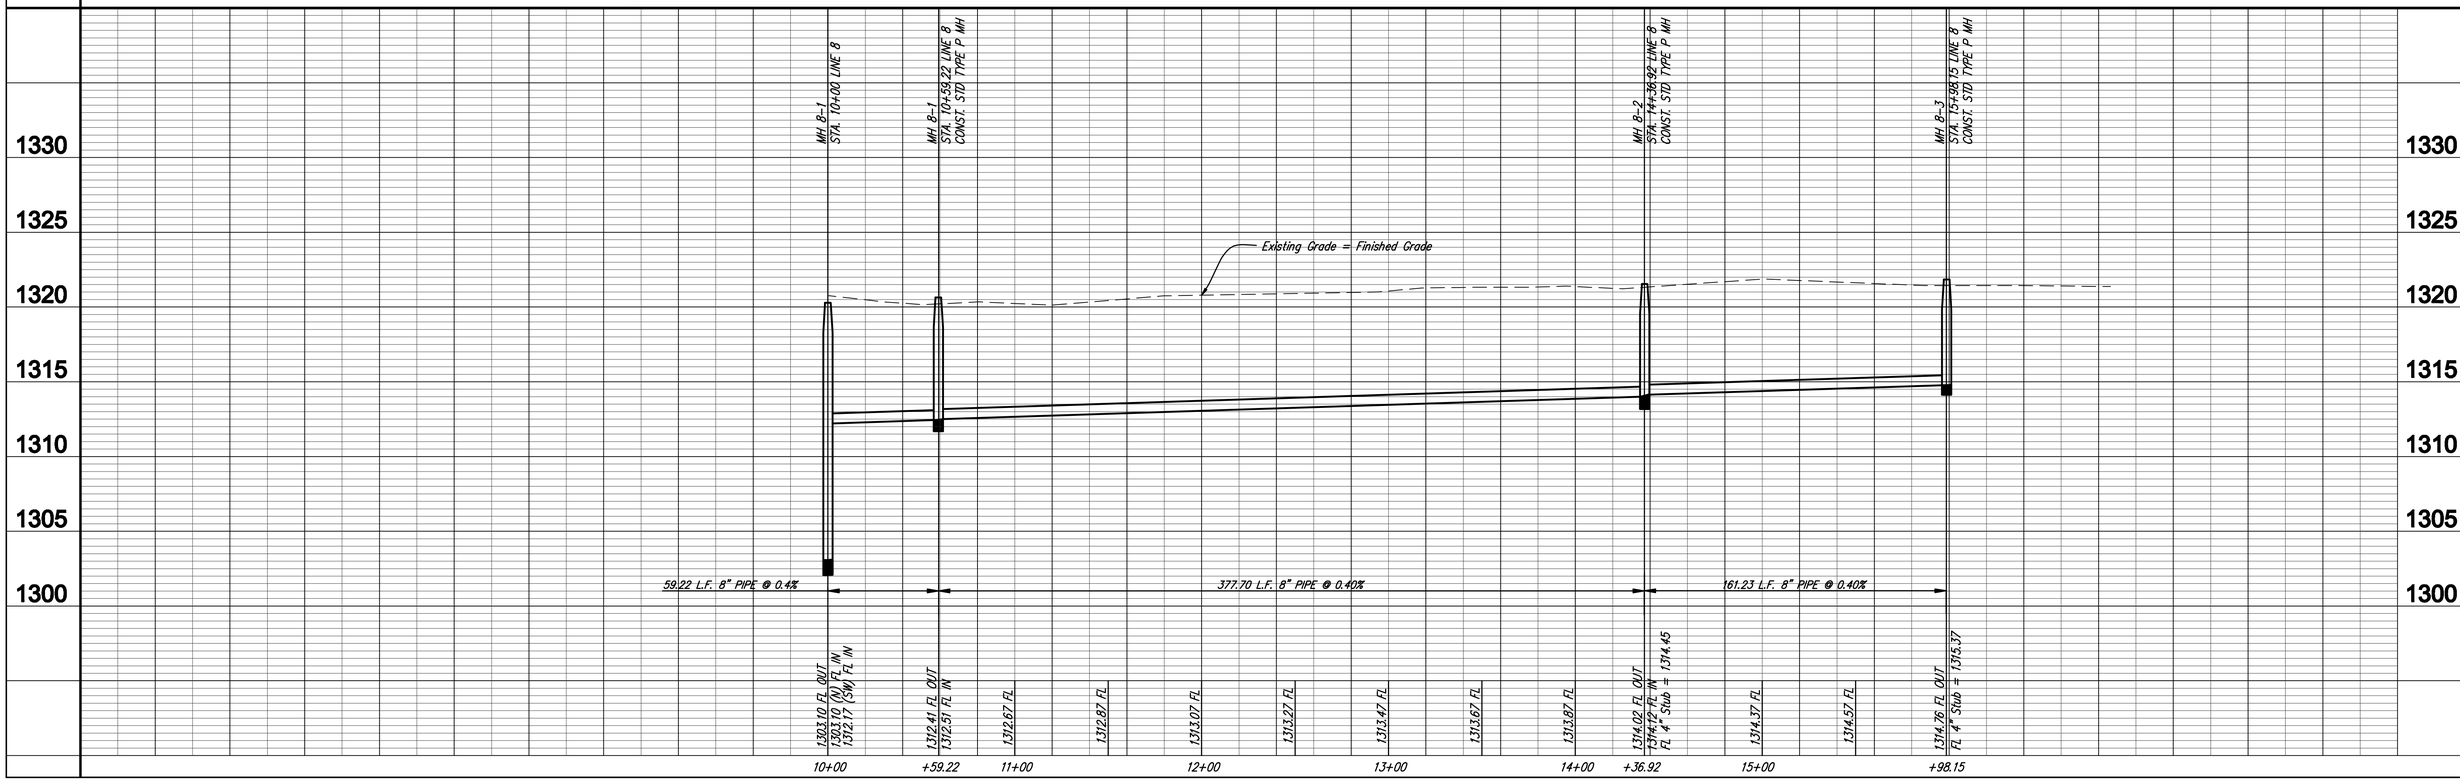

Ruggles & Dodson, P.A.
Engineering Surveying Land Planning
DESIGN PDC
DRAWN PDC
DATE 4/18/06
REVISED 6/9/06
UTILITY
PROJECT NUMBER
DRAWING FILE Engg Base

SANITARY SEWER LATERALS
LATERALS 1, 2 & 3, MAIN 16, SS # 23
LINE 8

2827X

10
25