COUNTY	STATE	PROJECT NUMBER	FISCAL YEAR	SHEET NO.	TOTAL SHEETS
SEDGWICK	KANSAS	87 N-0237-01	2006	6	78

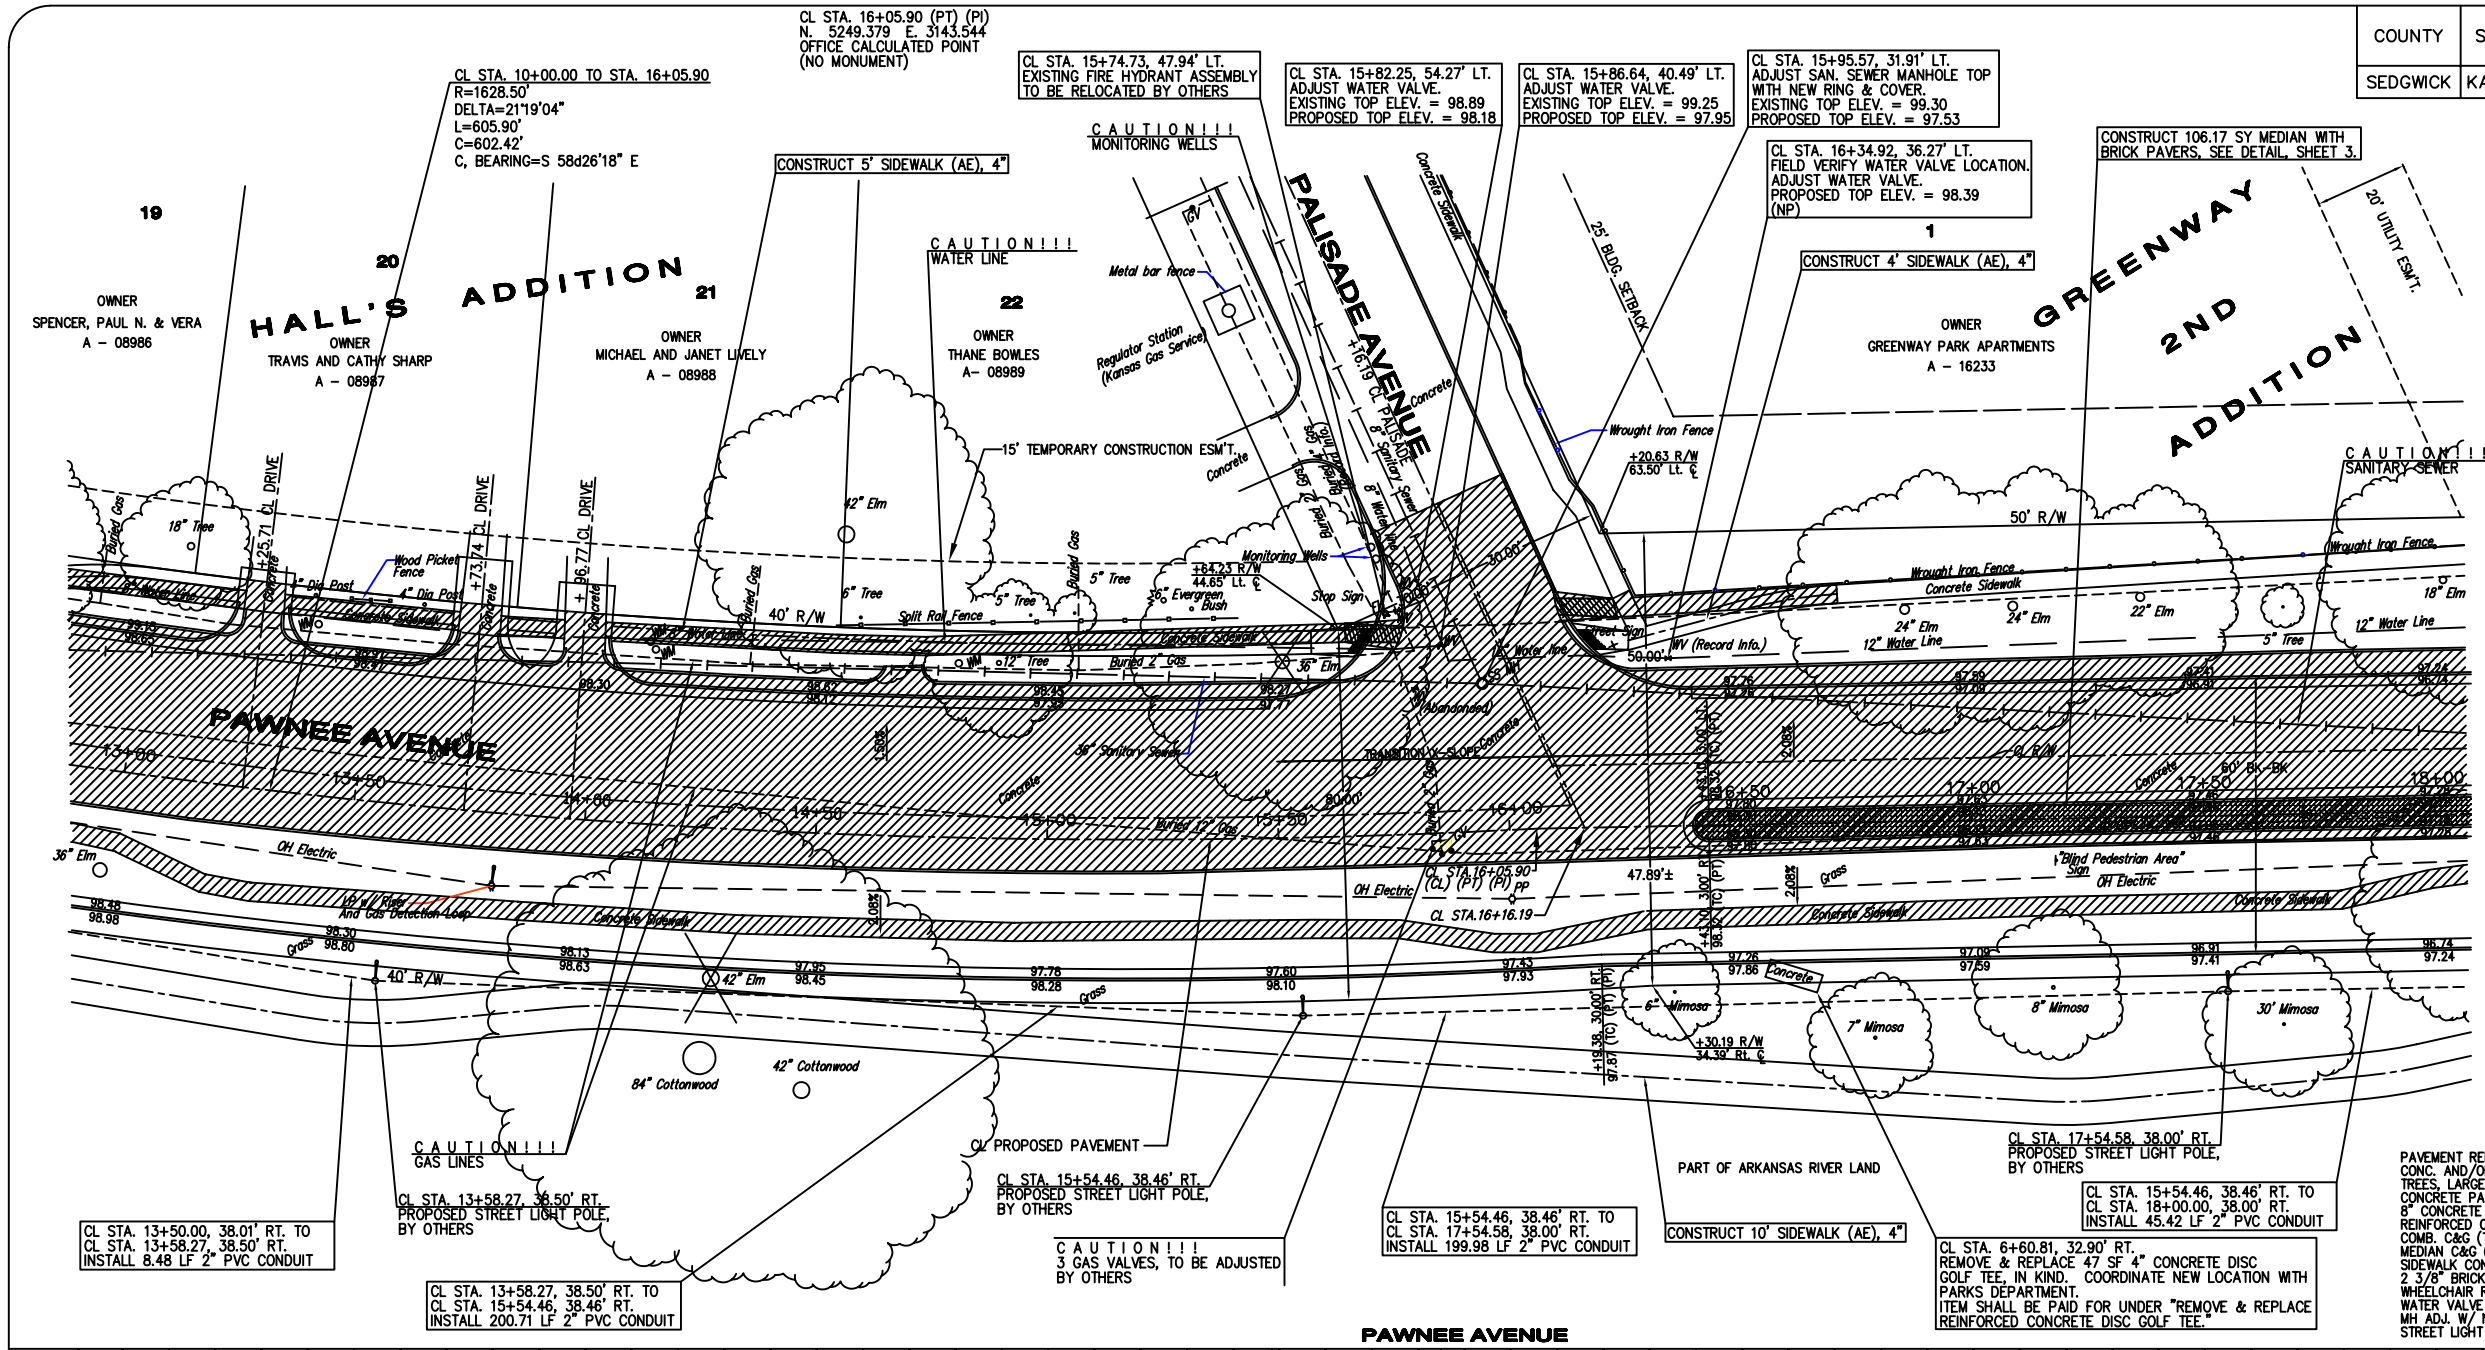

NORTH

HORIZ. SCALE
0 20 40

LEGEND:

(LP) = LOW POINT
(HP) = HIGH POINT
(PC) = POINT OF CURVATURE
(PT) = POINT OF TANGENCY
TC = TOP OF CURB
CN = CROWN
FL = FLOWLINE
ME = MATCH EXISTING ELEVATION
— = DIRECTION OF STORMWATER FLOW
▨ = PAVEMENT REMOVAL

NOTES:

1. UNLESS OTHERWISE INDICATED, DIMENSIONS ARE MEASURED TO BACK OF CURB.

BENCHMARK:

"□" IN TOP OF CURB AT SOUTH SIDE OF DRIVE ENTRANCE RETURN TO GREENWAY PARK APARTMENTS, AT THE NE CORNER OF PALISADE AVENUE AND PAWNEE AVENUE
ELEV. = 98.67 (CITY DATUM)

PAVEMENT REMOVAL, THIS SHEET	2199	SY
CONC. AND/OR ASPH. SIDEWALK, DRIVE REMOVED, THIS SHEET	318	SY
TREES, LARGE REMOVED, THIS SHEET	2	EA
CONCRETE PAVEMENT (8") (REINFORCED), THIS SHEET	2770	SY
8" CONCRETE DRIVEWAY PAVEMENT (REINFORCED), THIS SHEET	67	SY
REINFORCED CRUSHED ROCK BASE (6"), THIS SHEET	3257	SY
COMB. C&G (TYPE I), THIS SHEET	924	LF
MEDIAN C&G (TYPE I), THIS SHEET	323	LF
SIDEWALK CONCRETE, 4", THIS SHEET	5682	SF
2 3/8" BRICK PAVERS, THIS SHEET	106	SY
WHEELCHAIR RAMP, THIS SHEET	2	EA
WATER VALVE ADJUSTMENT, THIS SHEET	3	EA
MH ADJ. W/ NEW RING & COVER	1	EA
STREET LIGHT CONDUIT (2" PVC), THIS SHEET	455	LF

PAWNEE AVENUE

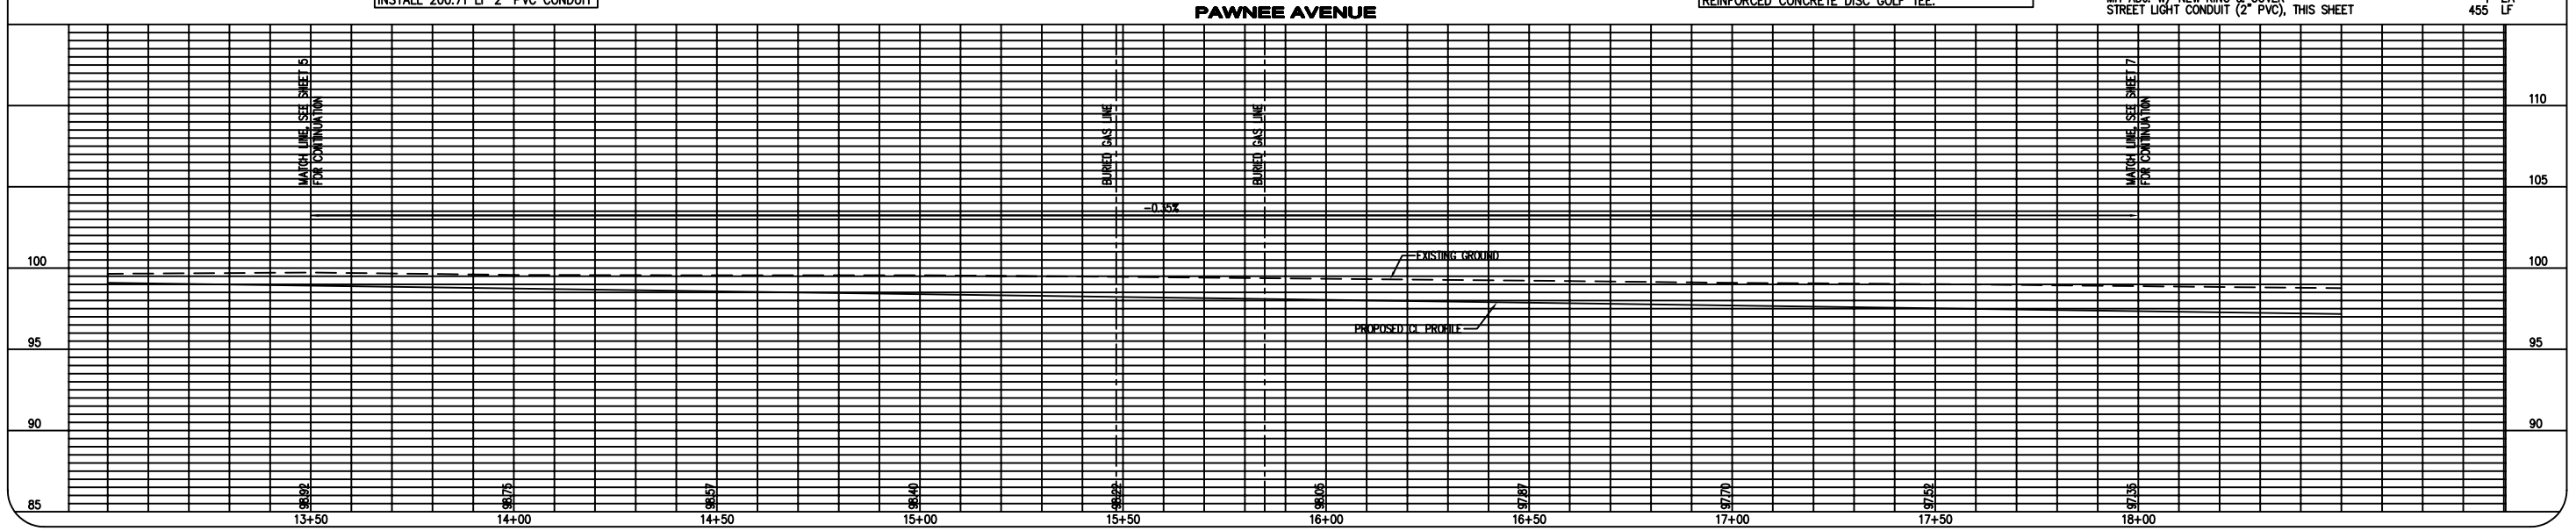

YOUNG & ASSOCIATES, P.A.
Civil and Environmental Engineers
100 S. Georgie, Derby, KS 67037
Tele: (316)788-2552
Fax: (316)788-4408

COPYRIGHT 2006, BY YOUNG & ASSOCIATES, P.A. ALL RIGHTS RESERVED. THIS DOCUMENT IS THE PROPERTY OF YOUNG & ASSOCIATES, P.A. AND MAY NOT BE REPRODUCED OR TRANSMITTED IN WHOLE OR IN PART, BY ANY MEANS, ELECTRONIC OR MECHANICAL, WITHOUT THE PERMISSION OF YOUNG & ASSOCIATES, P.A. ANY REPRODUCTION OR TRANSMITTAL MADE WITHOUT THE PERMISSION OF YOUNG & ASSOCIATES, P.A. IS PROHIBITED.

PAWNEE AVENUE
(CL STA. 13+50.00 TO BL STA. 18+00.00)

Paving & Storm Sewer Improvements
City of Wichita
Sedgwick County, Kansas

scale: as noted
drawn by: das
checked by: cry
date: Mar. 2006
P/N: 04-179
revisions: