COUNTY	STATE	PROJECT NUMBER	FISCAL YEAR	SHEET NO.	TOTAL SHEETS
SEDGWICK	KANSAS	87 N-0237-01	2006	10	78

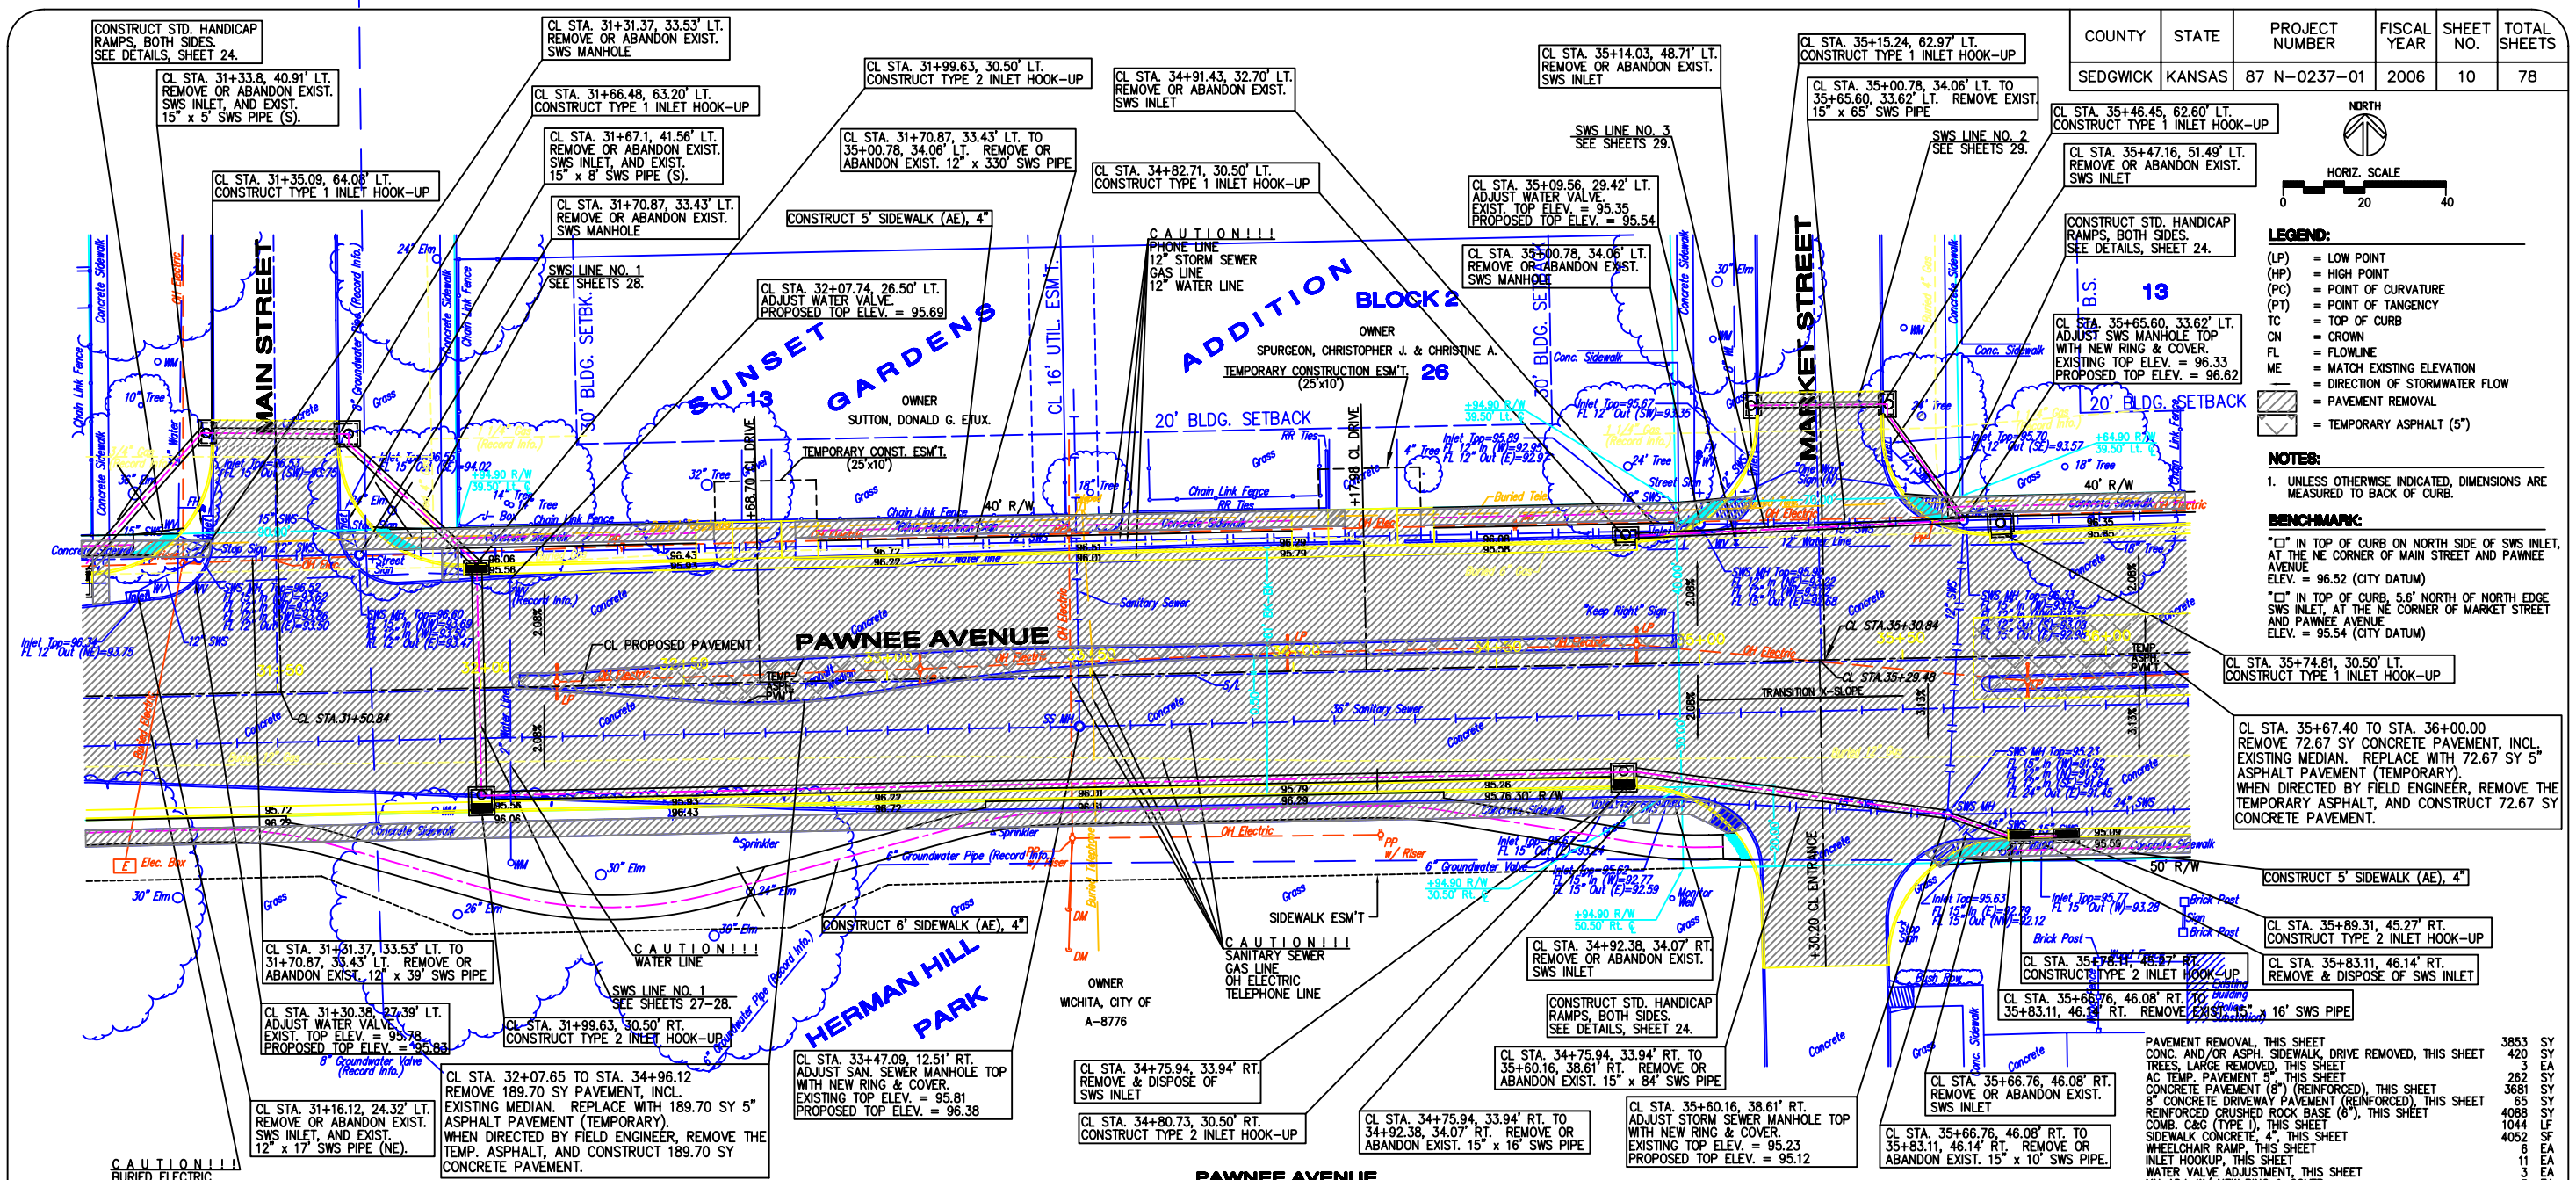

LEGEND:

- (LP) = LOW POINT
- (HP) = HIGH POINT
- (PC) = POINT OF CURVATURE
- (PT) = POINT OF TANGENCY
- TC = TOP OF CURB
- CN = CROWN
- FL = FLOWLINE
- ME = MATCH EXISTING ELEVATION
- = DIRECTION OF STORMWATER FLOW
- = PAVEMENT REMOVAL
- = TEMPORARY ASPHALT (5")

NOTES:

1. UNLESS OTHERWISE INDICATED, DIMENSIONS ARE MEASURED TO BACK OF CURB.

BENCHMARK:

"□" IN TOP OF CURB ON NORTH SIDE OF SWS INLET, AT THE NE CORNER OF MAIN STREET AND PAWNEE AVENUE
ELEV. = 96.52 (CITY DATUM)

"□" IN TOP OF CURB, 5.6' NORTH OF NORTH EDGE SWS INLET, AT THE NE CORNER OF MARKET STREET AND PAWNEE AVENUE
ELEV. = 95.54 (CITY DATUM)

PAVEMENT REMOVAL, THIS SHEET	3853	SY
CONC. AND/OR ASPH. SIDEWALK, DRIVE REMOVED, THIS SHEET	420	SY
TREES, LARGE REMOVED, THIS SHEET	3	EA
AC TEMP. PAVEMENT 5", THIS SHEET	262	SY
CONCRETE PAVEMENT (8") (REINFORCED), THIS SHEET	3681	SY
8" CONCRETE DRIVEWAY PAVEMENT (REINFORCED), THIS SHEET	65	SY
REINFORCED CRUSHED ROCK BASE (8"), THIS SHEET	4088	SY
COMB. C&G (TYPE I), THIS SHEET	1044	LF
SIDEWALK CONCRETE, 4", THIS SHEET	4052	SF
WHEELCHAIR RAMP, THIS SHEET	6	EA
INLET HOOKUP, THIS SHEET	11	EA
WATER VALVE ADJUSTMENT, THIS SHEET	3	EA
MH ADJ. W/ NEW RING & COVER	3	EA

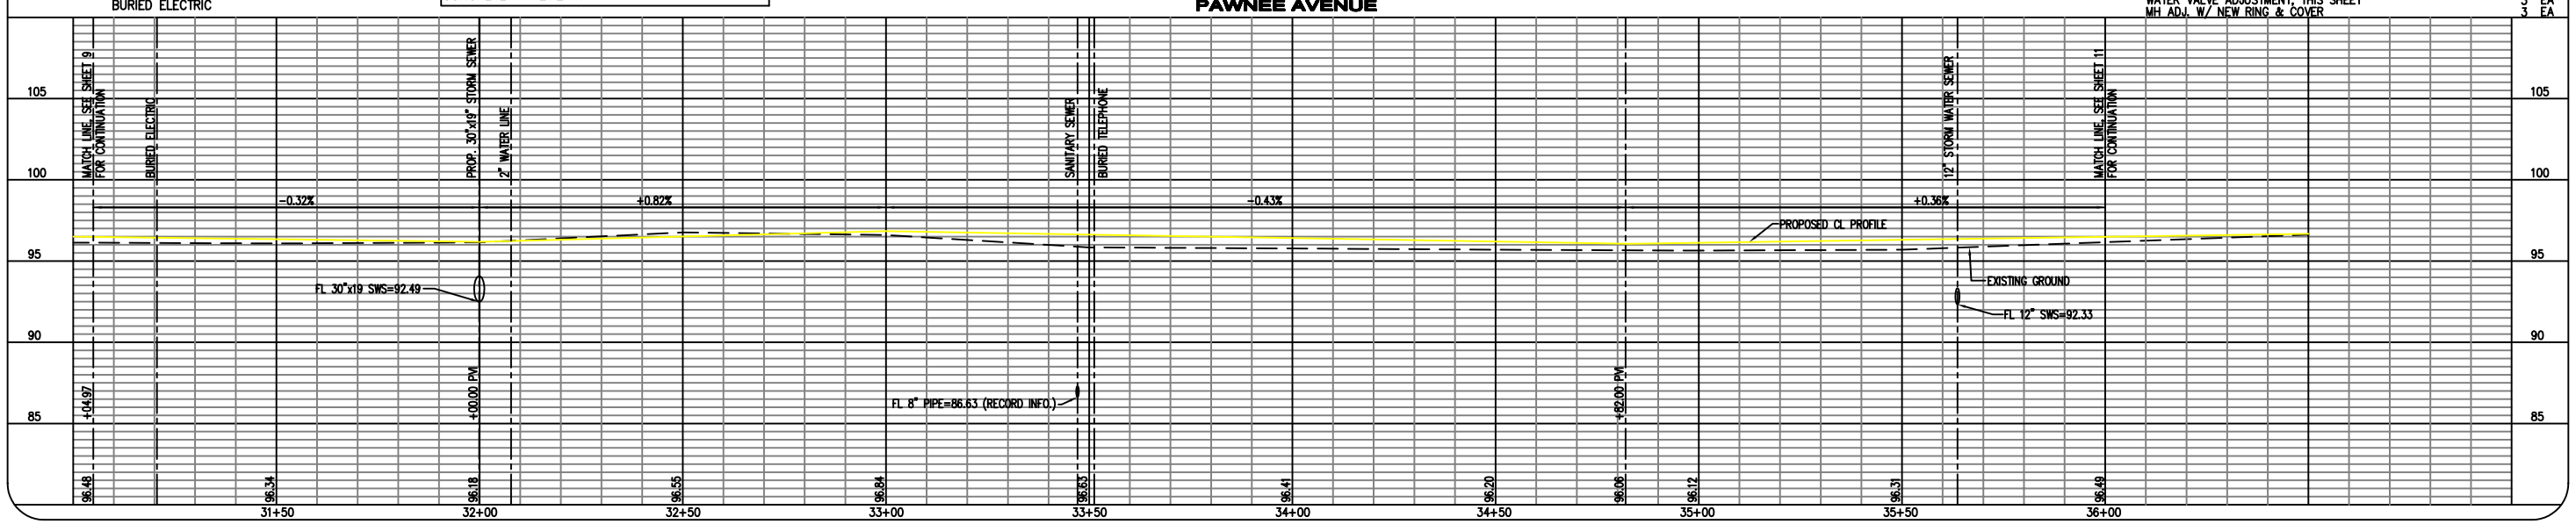

YOUNG & ASSOCIATES, P.A.
Civil and Environmental Engineers
100 S. Georgie, Derby, KS 67037
Tele: (316)788-2552
Fax: (316)788-4408

PAWNEE AVENUE
(CL STA. 31+05.62 TO BL STA. 36+00.00)

Paving & Storm Sewer Improvements
City of Wichita
Sedgwick County, Kansas

scale: as noted
drawn by: das
checked by: cry
date: Mar. 2006
P/N: 04-179
revisions: