COUNTY	STATE	PROJECT NUMBER	FISCAL YEAR	SHEET NO.	TOTAL SHEETS
SEDGWICK	KANSAS	87 N-0237-01	2006	27	78

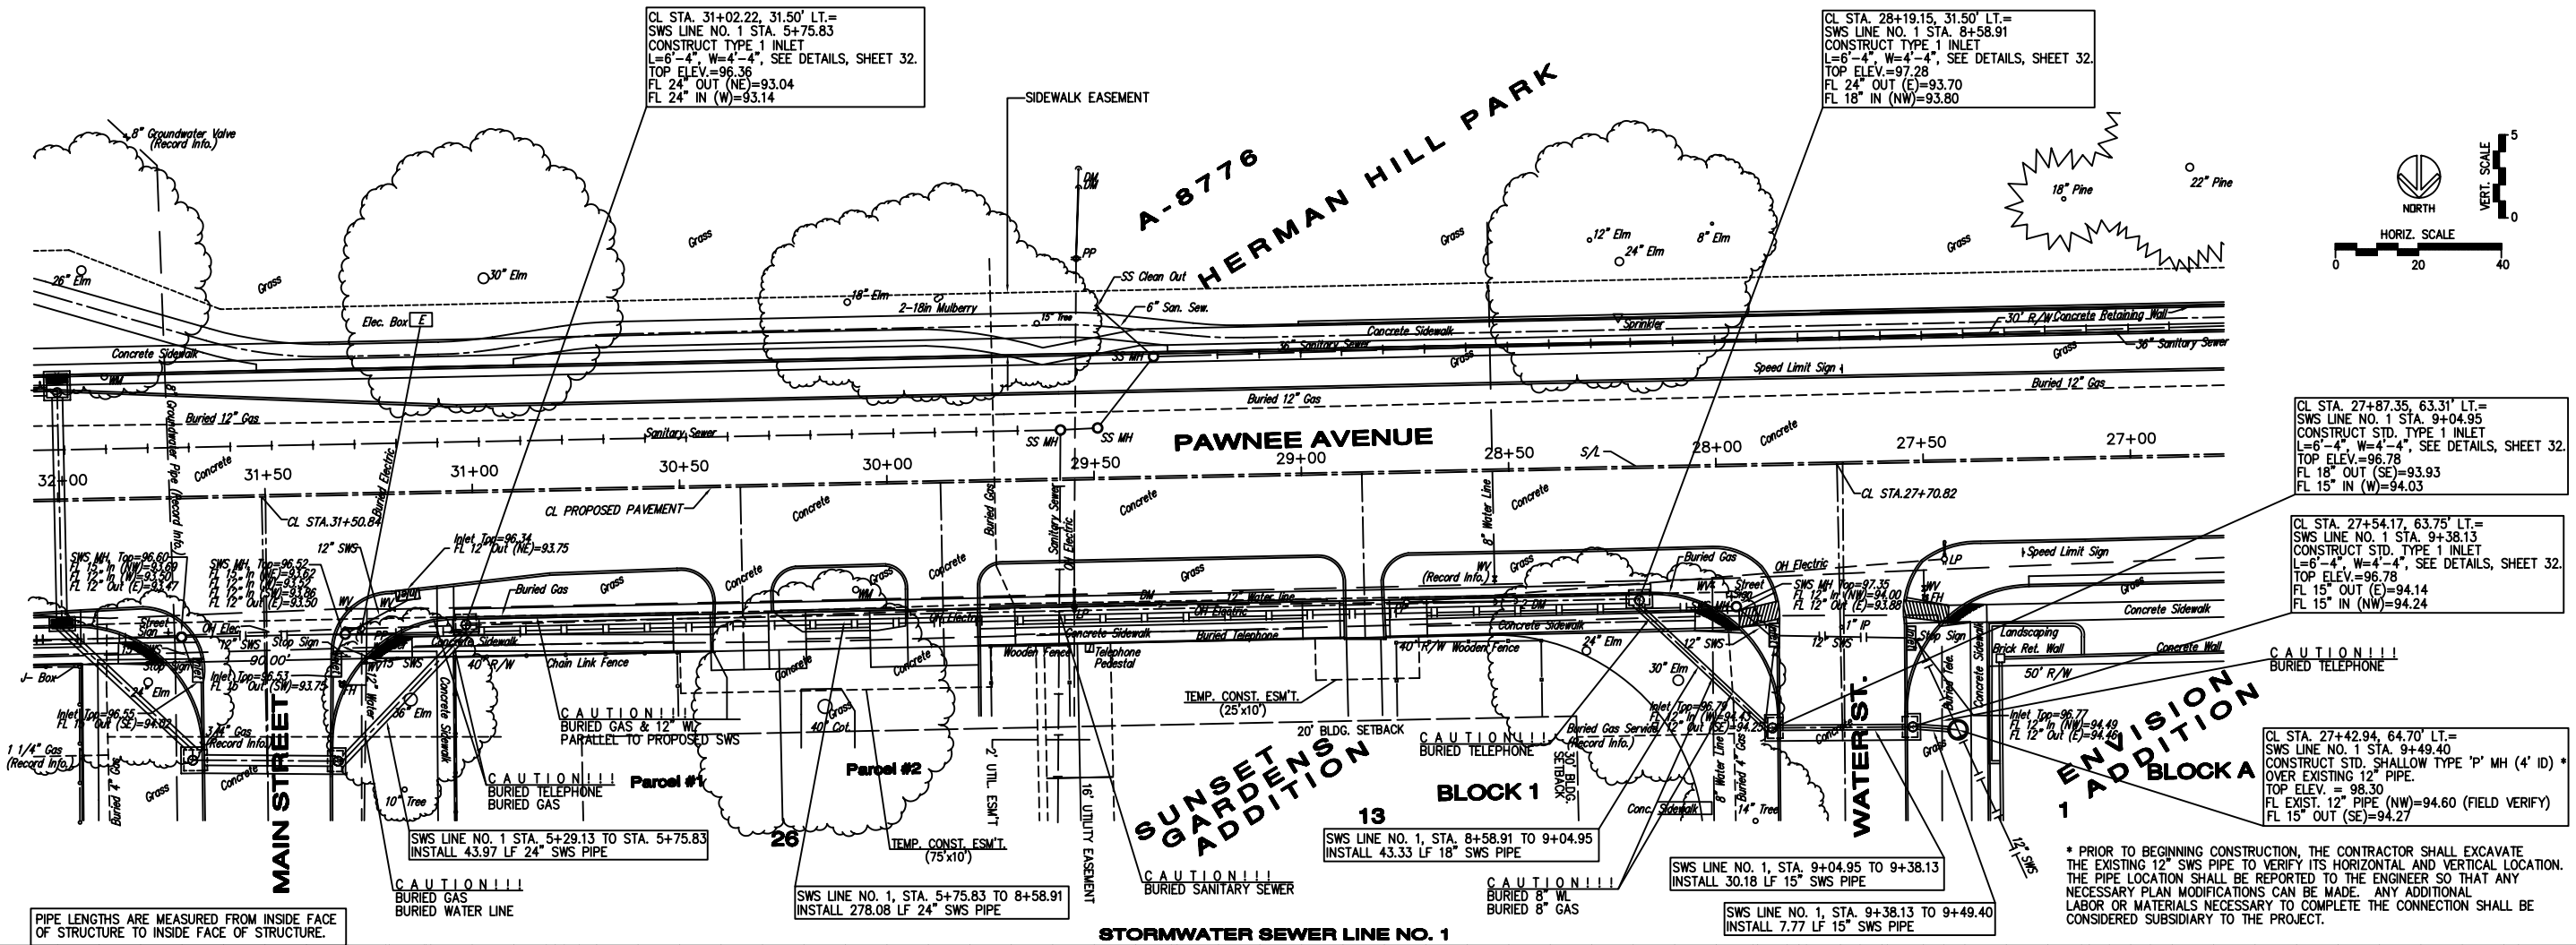

STORMWATER SEWER LINE NO. 1

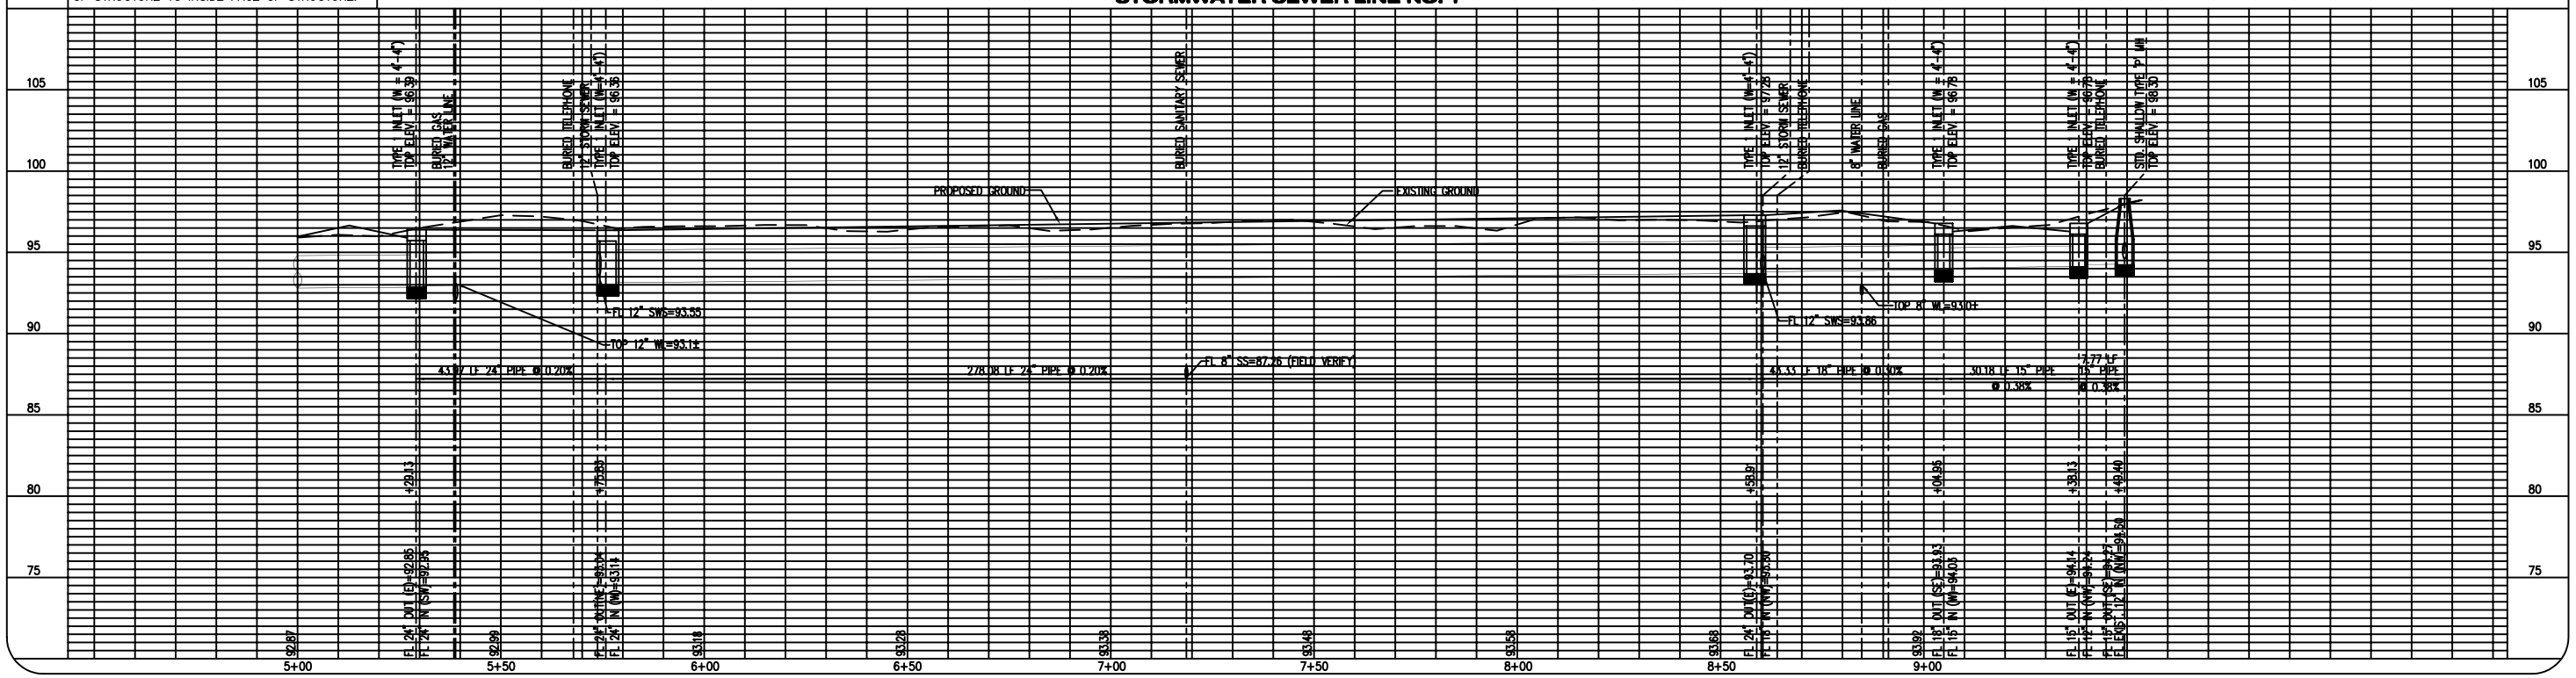

YOUNG & ASSOCIATES, P.A.
Civil and Environmental Engineers
100 S. Georgie, Derby, KS 67037
Tele:(316)788-2552
Fax:(316)788-4408

COPYRIGHT 2006, BY YOUNG & ASSOCIATES, P.A. ALL RIGHTS RESERVED. PURSUANT TO THE TERMS OF AGREEMENT BETWEEN YOUNG & ASSOCIATES, P.A. AND THE CLIENT, THE CLIENT IS GRANTED A NON-EXCLUSIVE LICENSE TO USE THE INSTRUMENTS OF SERVICE PREPARED BY YOUNG & ASSOCIATES, P.A. FOR THE PURPOSE OF CONSTRUCTING, OCCUPYING AND MAINTAINING THE PROJECT. NO OTHER USE, REUSE, REPRODUCTION OR PUBLICATION BY ANY METHOD, IN WHOLE OR IN PART, IS PERMITTED. TITLE TO THE INSTRUMENTS OF SERVICE AND COPYRIGHT THEREIN REMAIN THE PROPERTY OF YOUNG & ASSOCIATES, P.A.

STORMWATER SEWER LINE NO. 1

PLAN / PROFILE

Paving & Storm Sewer Improvements
City of Wichita
Sedgwick County, Kansas

scale:	as noted
drawn by:	das
checked by:	cry
date:	Mar. 2006
P/N:	04-179
revisions:	

Sheet No.
28 of 78