COUNTY	STATE	PROJECT NUMBER	FISCAL YEAR	SHEET NO.	TOTAL SHEETS
SEDGWICK	KANSAS	87 N-0237-01	2006	30	78

CL STA. 19+20.20, 33.07' RT.=
SWS LINE NO. 4 STA. 0+00.00
CONSTRUCT STD. TYPE 1A INLET (L=10, W=4') *
OVER EXISTING 18" SWS PIPE, SEE DETAILS, SHEET 35.
TOP ELEV.=96.83
FL EXIST. 18" IN (N)=89.92
FL EXIST. 18" OUT (S)=89.90

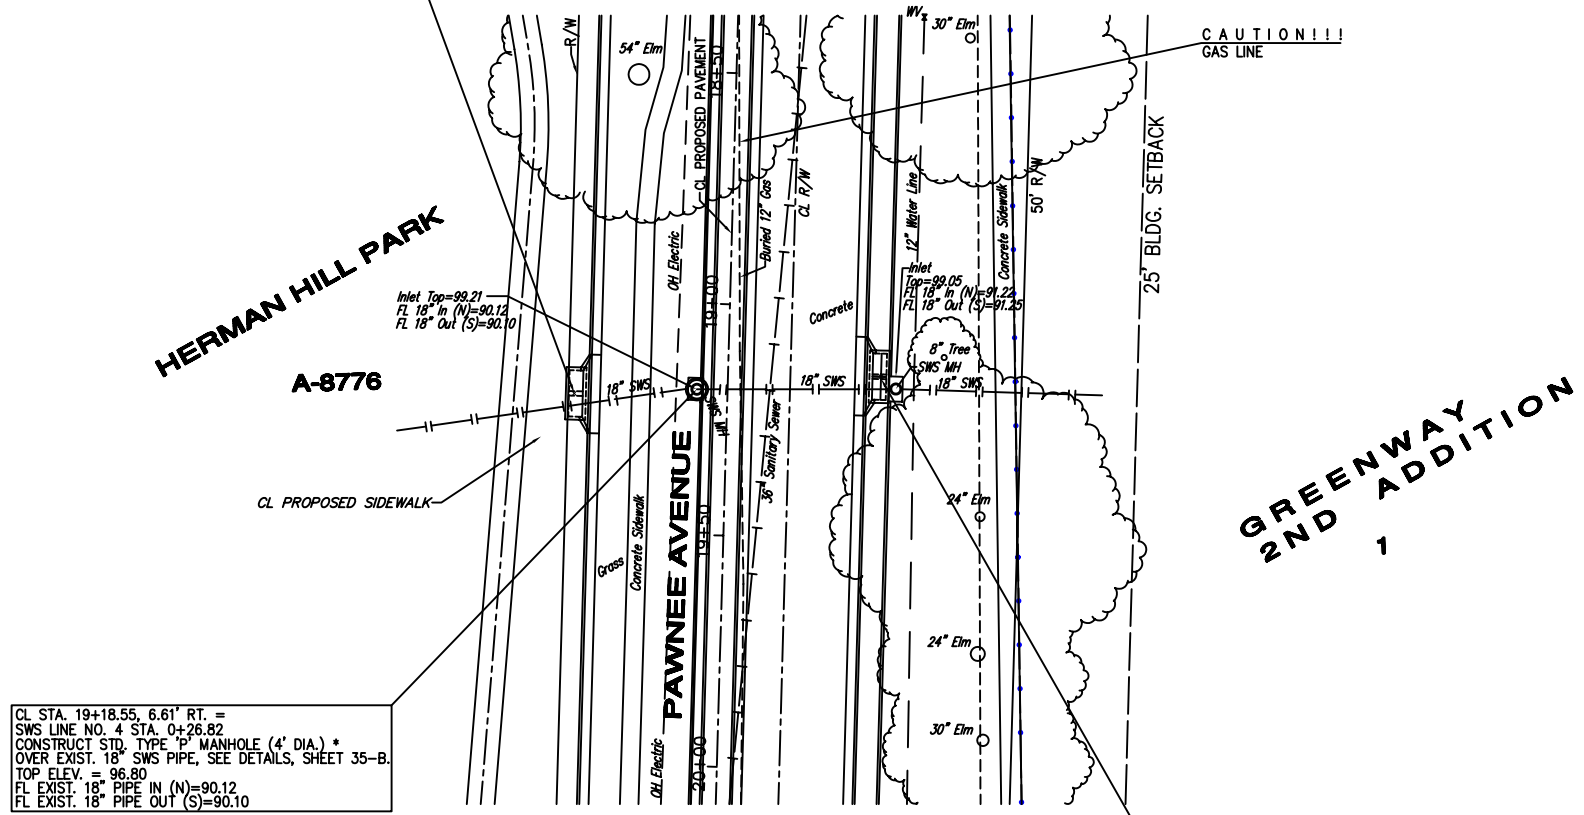

CL STA. 19+18.55, 6.61' RT. =
SWS LINE NO. 4 STA. 0+26.82
CONSTRUCT STD. TYPE 'P' MANHOLE (4' DIA.) *
OVER EXIST. 18" SWS PIPE, SEE DETAILS, SHEET 35-B.
TOP ELEV. = 96.80
FL EXIST. 18" PIPE IN (N)=90.12
FL EXIST. 18" PIPE OUT (S)=90.10

CL STA. 19+14.72, 33.07' LT. =
SWS LINE NO. 4 STA. 0+66.52
CONSTRUCT STD. TYPE 1A INLET (L=10', W=4') *
OVER EXIST. 18" SWS PIPE, SEE DETAILS, SHEET 35.
TOP ELEV.=96.83
FL 18" IN (N)=91.19
FL 18" OUT (S)=91.09

NORTH
HORIZ. SCALE 0 20 40
VERT. SCALE 0 5

* PRIOR TO BEGINNING CONSTRUCTION, THE CONTRACTOR SHALL EXCAVATE THE EXISTING 18" SWS PIPE TO VERIFY ITS HORIZONTAL AND VERTICAL LOCATION. THE PIPE LOCATION SHALL BE REPORTED TO THE ENGINEER SO THAT ANY NECESSARY PLAN MODIFICATIONS CAN BE MADE. ANY ADDITIONAL LABOR OR MATERIALS NECESSARY TO COMPLETE THE CONNECTION SHALL BE CONSIDERED SUBSIDIARY TO THE PROJECT.

STORMWATER SEWER LINE NO. 4

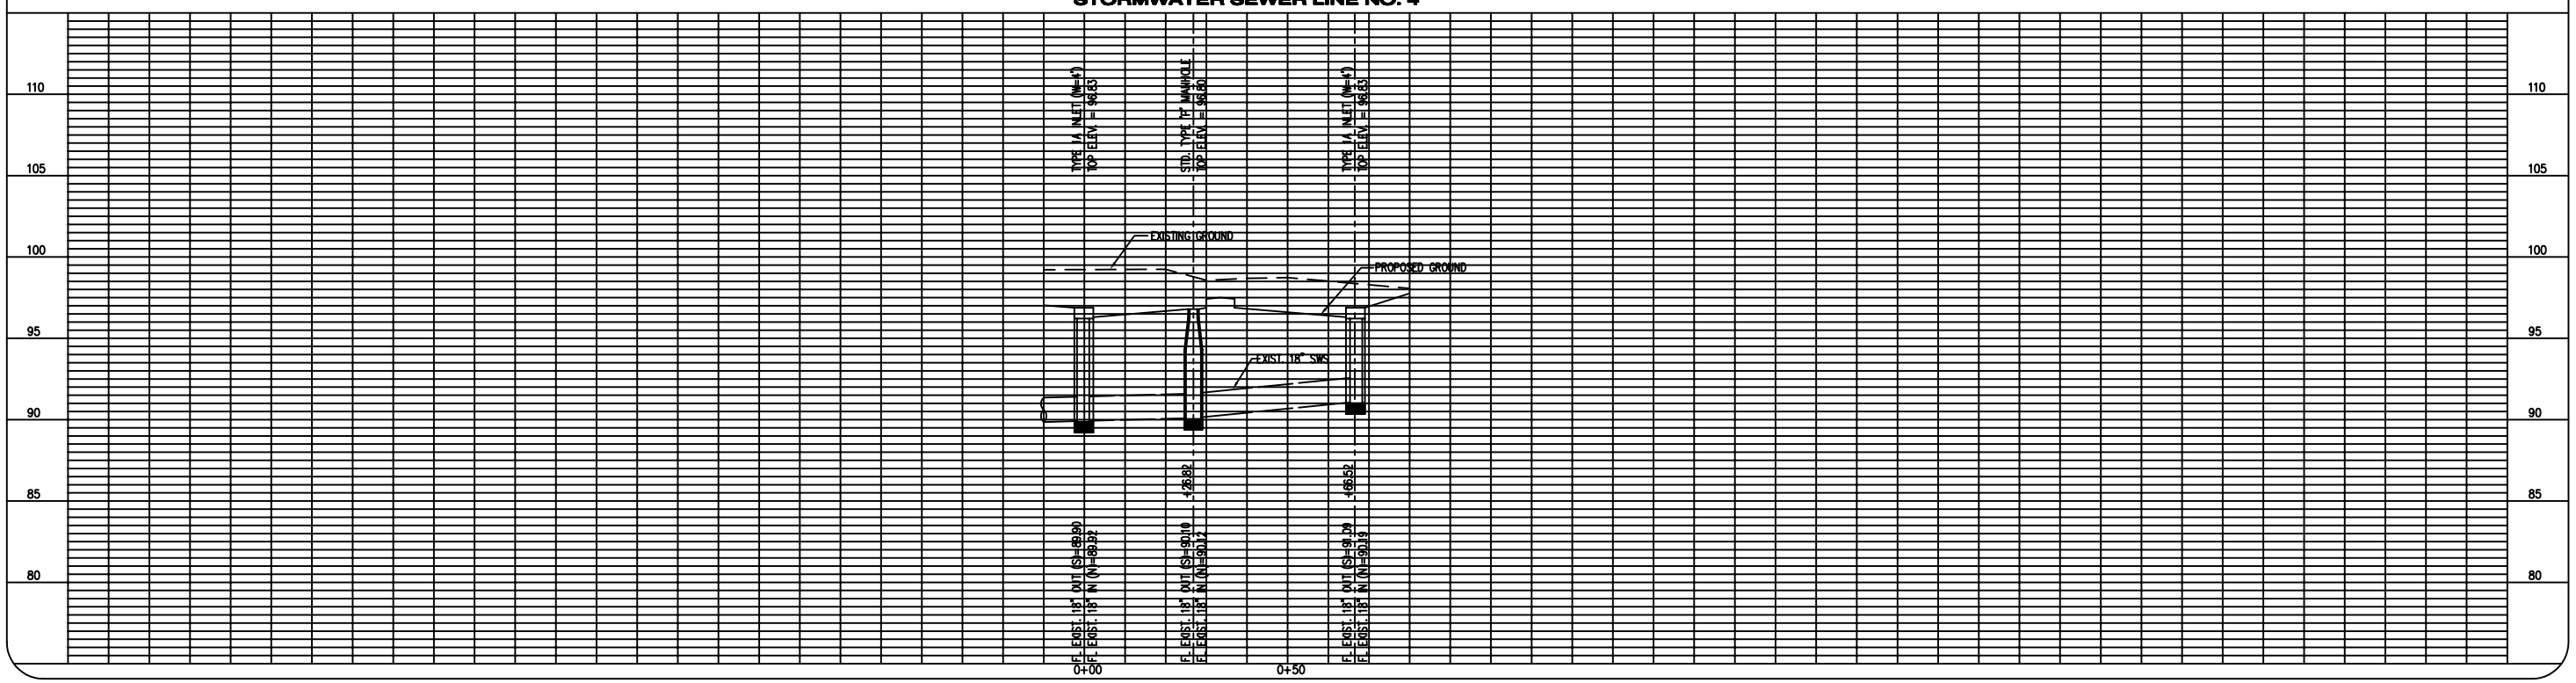

YOUNG & ASSOCIATES, P.A.
Civil and Environmental Engineers
100 S. Georgie, Derby, KS 67037
Tele:(316)788-2552
Fax:(316)788-4408

COPYRIGHT 2006, BY YOUNG & ASSOCIATES, P.A. ALL RIGHTS RESERVED PURSUANT TO U.S. FEDERAL LAW. NO PART OF THIS DRAWING MAY BE REPRODUCED, STORED IN A RETRIEVAL SYSTEM, OR TRANSMITTED, IN ANY FORM OR BY ANY MEANS, ELECTRONIC, MECHANICAL, PHOTOCOPYING, RECORDING, OR OTHERWISE, WITHOUT THE PRIOR WRITTEN PERMISSION OF YOUNG & ASSOCIATES, P.A. ANY USE OF THESE PLANS AND SPECIFICATIONS ON ANY PROJECT OTHER THAN THE ONE FOR WHICH THEY WERE PREPARED BY YOUNG & ASSOCIATES, P.A., IS PROHIBITED AND UNLAWFUL. ANY UNAUTHORIZED REUSE WILL BE AT THE USER'S SOLE RISK AND WITHOUT LIABILITY TO YOUNG & ASSOCIATES, P.A.

STORMWATER SEWER LINE NO. 4

PLAN / PROFILE

Paving & Storm Sewer Improvements
City of Wichita
Sedgwick County, Kansas

scale: as noted
drawn by: das
checked by: cry
date: Mar. 2006
P/N: 04-179
revisions:
△
△
△

Sheet No.
30 of 78