COUNTY	STATE	PROJECT NUMBER	FISCAL YEAR	SHEET NO.	TOTAL SHEETS
SEDGWICK	KANSAS	87 N-0237-01	2006	31	78

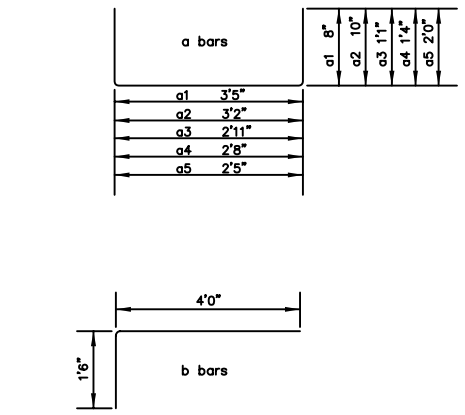

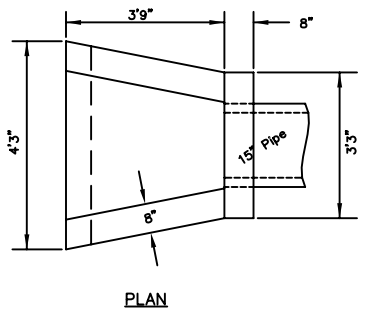

PLAN

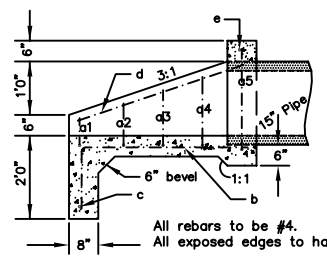

All rebars to be #4.
All exposed edges to have 1/2" bevel.

SECTION

TABLE OF QUANTITIES				
BAR	NUMBER	LENGTH	SHAPE	WEIGHT
a1	1	4'9"		3.17
a2	1	4'10"		3.23
a3	1	5'1"		3.40
a4	1	5'4"		3.56
a5	1	6'5"		4.29
b	5	5'6"		18.37
c	1	4'0"		2.67
d	2	4'0"		5.34
e	1	3'2"		2.12
Total Rebar, lbs				46.15
Concrete, C.Y.				0.91

All rebars to be #4.

HEADWALL FOR 15" PIPE

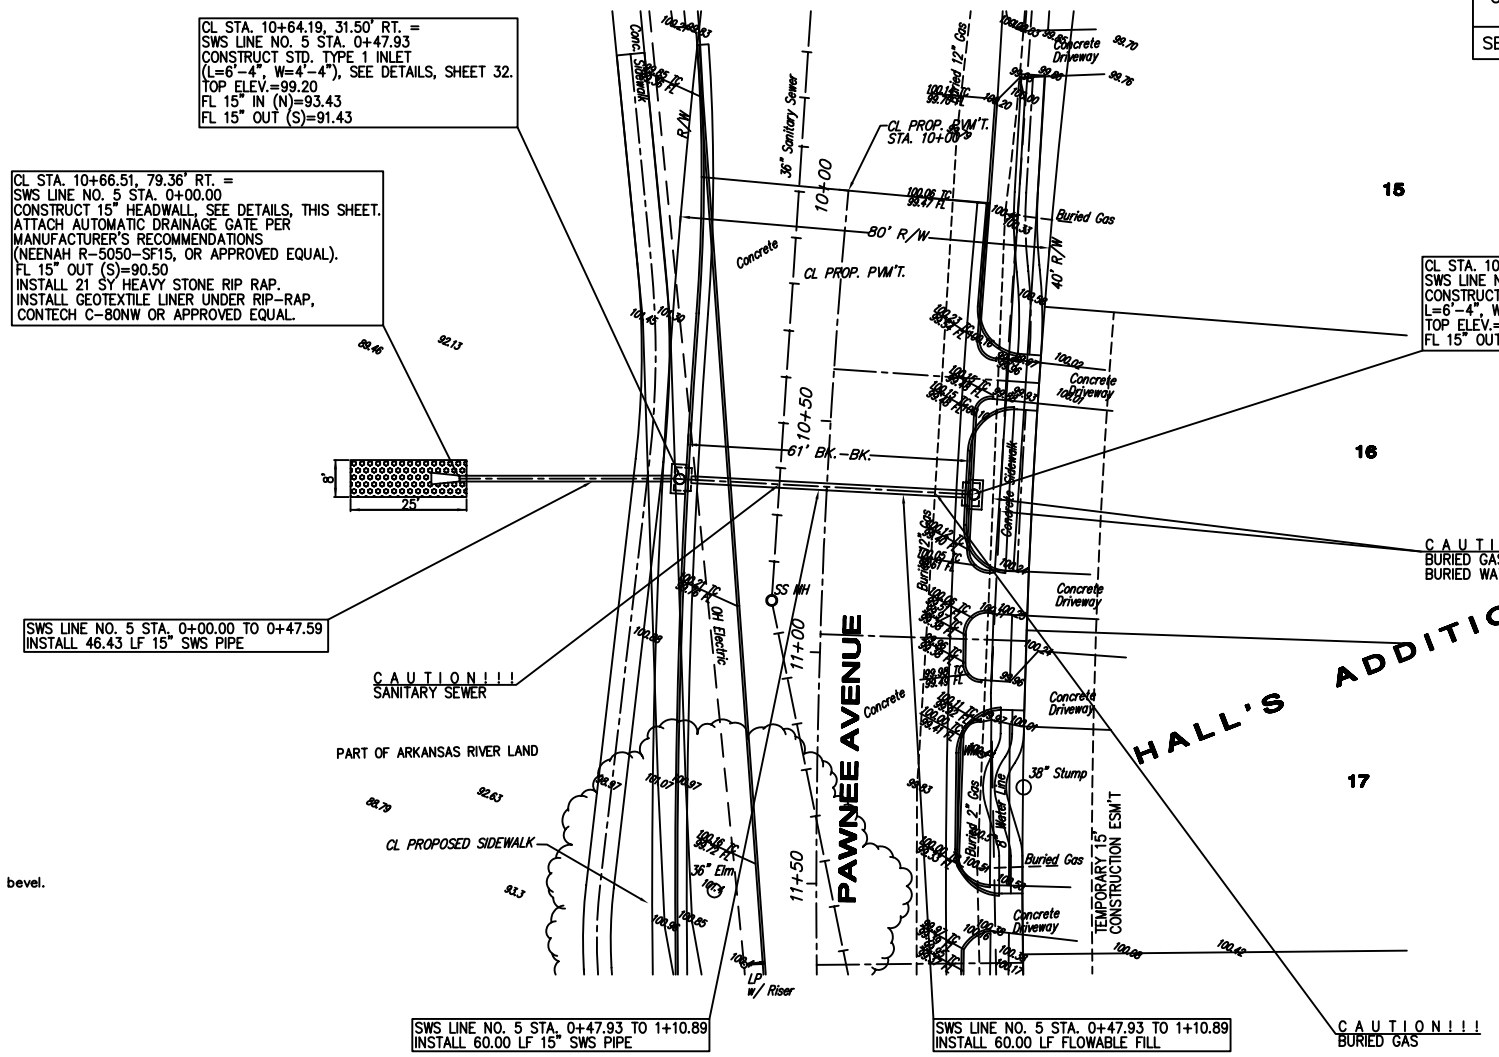

STORMWATER SEWER LINE NO. 5

PIPE LENGTHS ARE MEASURED FROM INSIDE FACE OF STRUCTURE TO INSIDE FACE OF STRUCTURE.

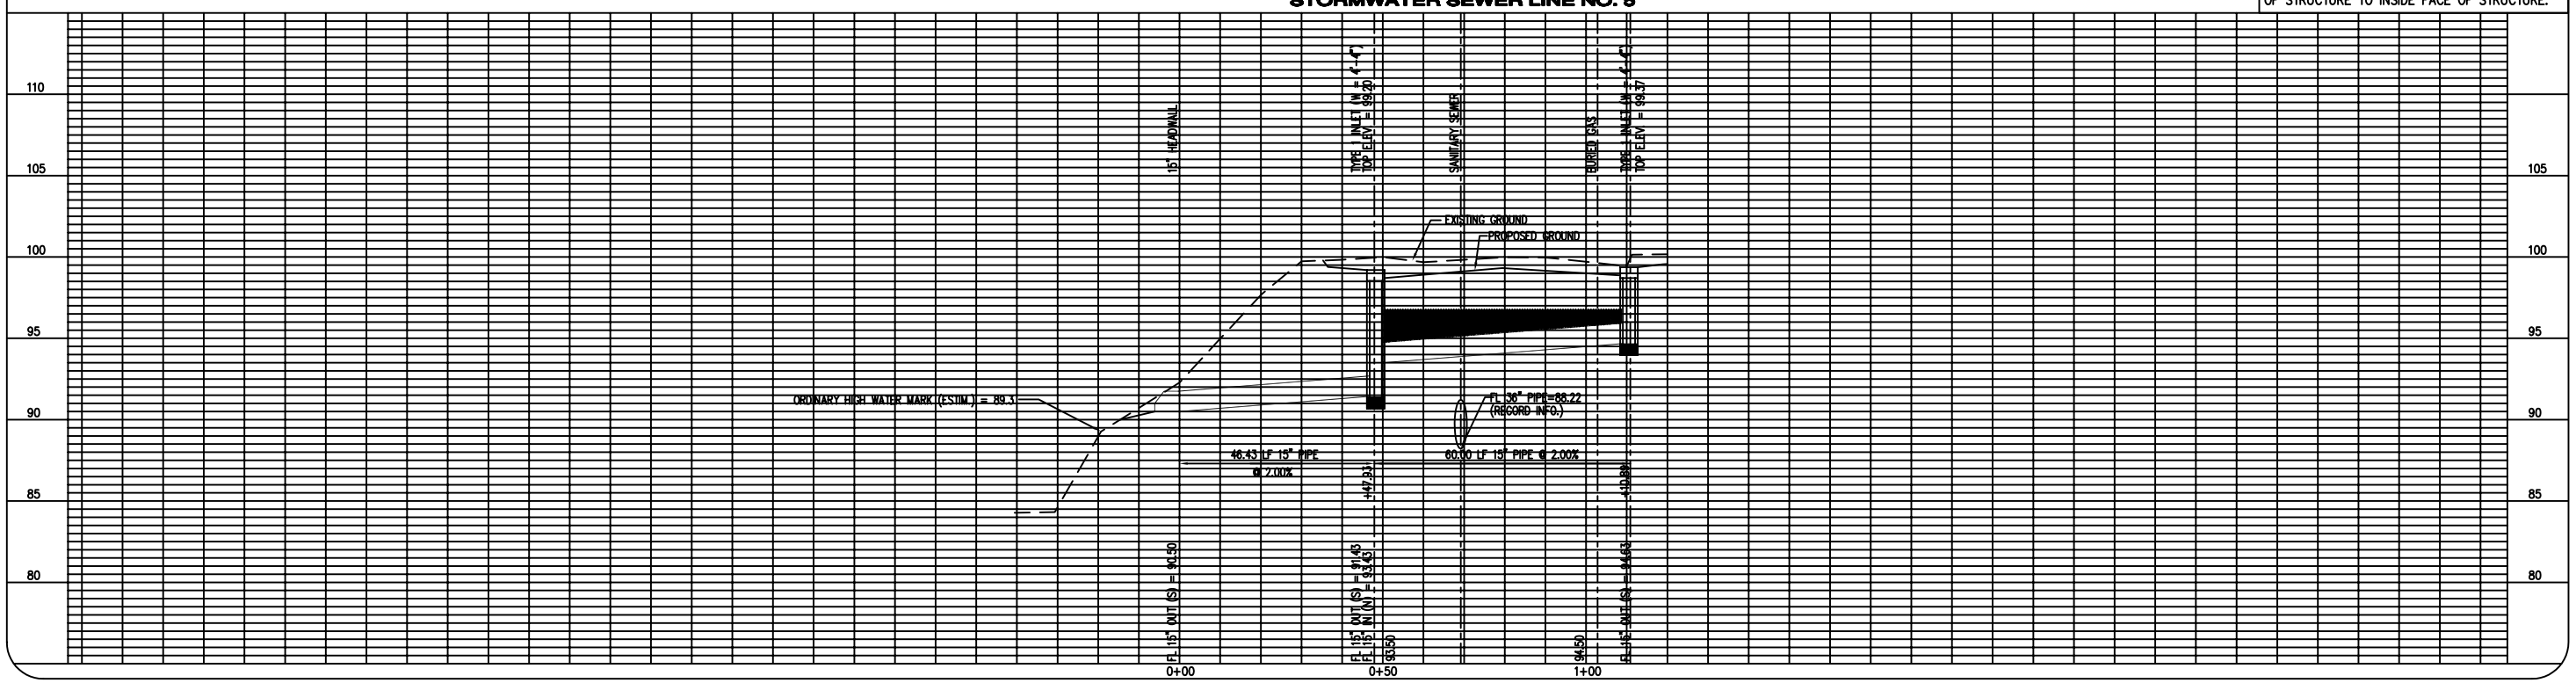

YOUNG & ASSOCIATES, P.A.
Civil and Environmental Engineers
100 S. Georgie, Derby, KS 67037
Tele:(316)788-2552
Fax:(316)788-4408

COPYRIGHT 2006, BY YOUNG & ASSOCIATES, P.A. ALL RIGHTS RESERVED. PURSUANT TO 17 U.S.C. SECTION 102, ALL DRAWINGS, PLANS, SPECIFICATIONS, AND ELECTRONIC FILES PREPARED BY YOUNG & ASSOCIATES, P.A. ARE COPYRIGHTED WORKS OF YOUNG & ASSOCIATES, P.A. AND MAY NOT BE USED, DISCLOSED, REPRODUCED OR ALTERED FOR ANY PURPOSE OR TO ANY EXTENT NOT AUTHORIZED IN A WRITTEN AGREEMENT BY YOUNG & ASSOCIATES, P.A. THE UNAUTHORIZED USE OF THESE DRAWINGS, PLANS, SPECIFICATIONS, AND ELECTRONIC FILES WILL BE AT THE USER'S SOLE RISK AND WITHOUT LIABILITY TO YOUNG & ASSOCIATES, P.A.

STORMWATER SEWER LINE NO. 5

PLAN / PROFILE

Paving & Storm Sewer Improvements
City of Wichita
Sedgwick County, Kansas

scale: as noted
drawn by: das
checked by: cry
date: Mar. 2006
P/N: 04-179
revisions:
△
△
△

Sheet No.
31 of 78