COUNTY	STATE	PROJECT NUMBER	FISCAL YEAR	SHEET NO.	TOTAL SHEETS
SEDGWICK	KANSAS	87 N-0237-01	2006	45	78

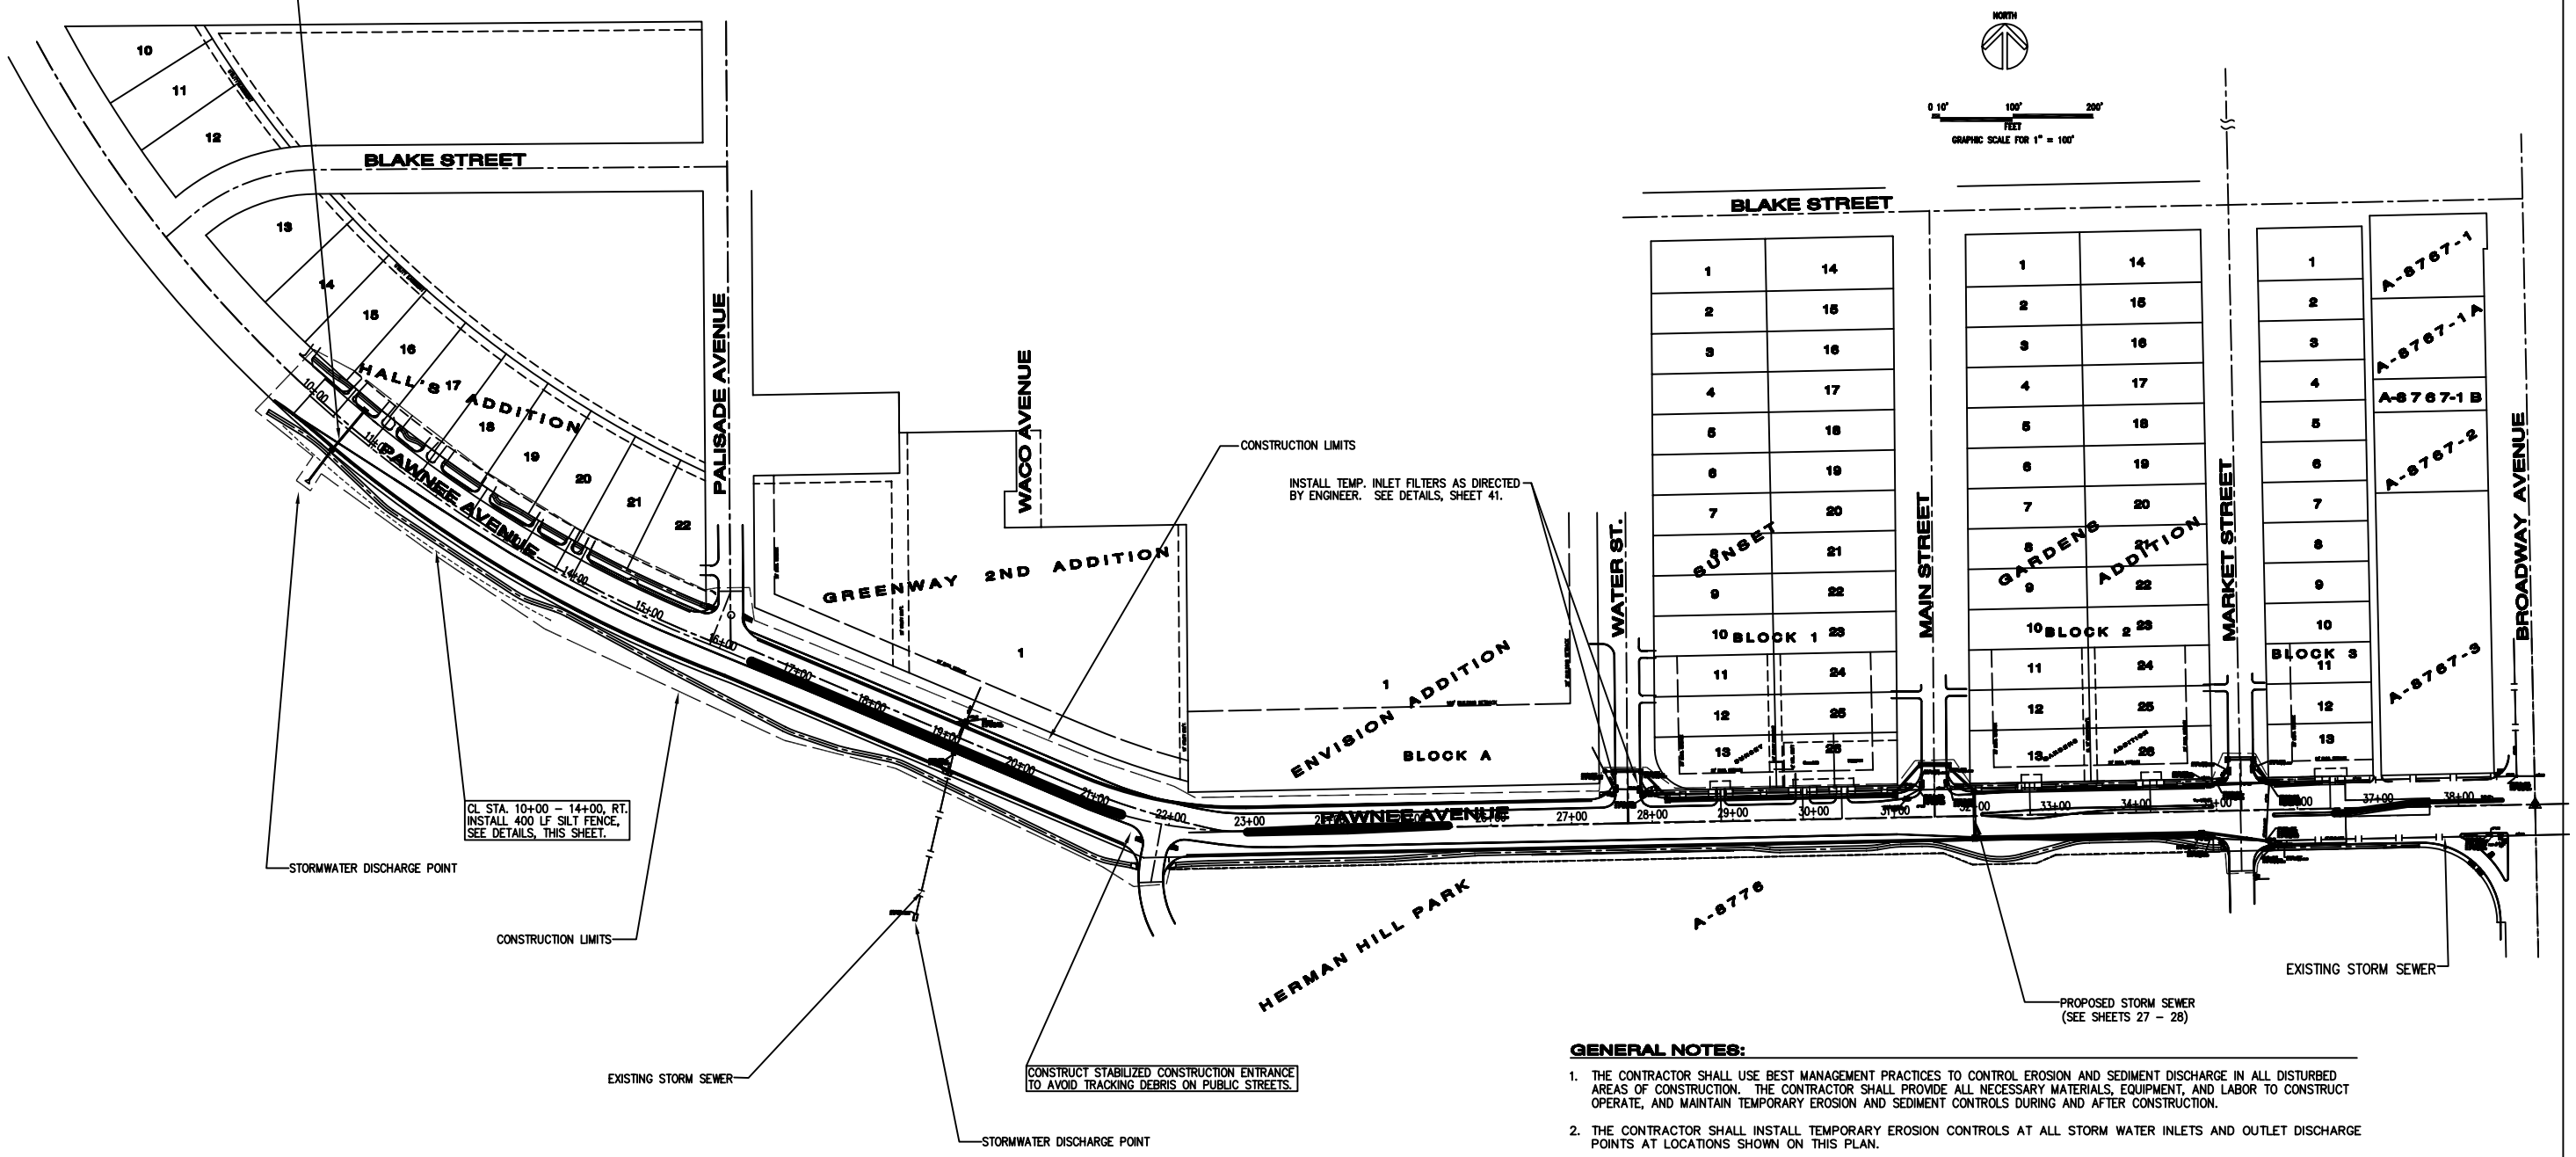

GENERAL NOTES:

1. THE CONTRACTOR SHALL USE BEST MANAGEMENT PRACTICES TO CONTROL EROSION AND SEDIMENT DISCHARGE IN ALL DISTURBED AREAS OF CONSTRUCTION. THE CONTRACTOR SHALL PROVIDE ALL NECESSARY MATERIALS, EQUIPMENT, AND LABOR TO CONSTRUCT OPERATE, AND MAINTAIN TEMPORARY EROSION AND SEDIMENT CONTROLS DURING AND AFTER CONSTRUCTION.

2. THE CONTRACTOR SHALL INSTALL TEMPORARY EROSION CONTROLS AT ALL STORM WATER INLETS AND OUTLET DISCHARGE POINTS AT LOCATIONS SHOWN ON THIS PLAN.

3. TEMPORARY STABILIZATION OF SEED AND MULCH SHALL BE PROVIDED FOR TOPSOIL STOCK PILES AND DISTURBED PORTIONS OF THE SITE WHERE CONSTRUCTION ACTIVITY TEMPORARILY CEASES FOR AT LEAST 21 DAYS. TEMPORARY STABILIZATION SHALL BE INSTALLED NO LATER THAN 14 DAYS FROM THE LAST CONSTRUCTION ACTIVITY IN THAT AREA. THE TEMPORARY SEED SHALL BE RYE (GRAIN) APPLIED AT THE RATE OF 120 LBS. PER ACRE. AFTER SEEDING, EACH AREA SHALL BE MULCHED WITH 400 LBS. PER ACRE OF STRAW. THE STRAW MULCH IS TO BE TACKED INTO PLACE BY A DISK WITH BLADES SET NEARLY STRAIGHT.

4. WHEN POSSIBLE, THE CONTRACTOR SHALL MINIMIZE DISTURBANCE OF SOILS WITHIN STREET RIGHT OF WAY. TEMPORARY SOIL EROSION CONTROL MEASURES SHALL BE INSTALLED PRIOR TO SITE CLEARING AND GRUBBING. TEMPORARY SOIL EROSION CONTROL MEASURES SHALL BE REMOVED IMMEDIATELY FOLLOWING THE ESTABLISHMENT OF ALL PERMANENT SEEDING AND LANDSCAPING AS APPROVED BY THE PROJECT INSPECTOR. PERMANENT SEEDING AND MULCHING SHALL BE INSTALLED IMMEDIATELY FOLLOWING COMPLETION OF EACH PHASE OF CONSTRUCTION.

5. SEE SHEET 2 FOR GENERAL CONSTRUCTION NOTES.

6. ANY MUD TRACKED ONTO ANY STREET WILL BE CLEANED UP BY GENERAL CONTRACTOR AT THE END OF EACH DAY'S WORK.

7. ANY SEDIMENT THAT ESCAPES THE PROJECT SITE SHALL BE REMOVED AT A FREQUENCY SUFFICIENT TO MINIMIZE OFFSITE IMPACTS.

8. LITTER, CONSTRUCTION DEBRIS, AND CONSTRUCTION CHEMICALS SHALL BE PICKED UP REGULARLY TO PREVENT THEM FROM BECOMING A POLLUTANT SOURCE FOR STORM WATER DISCHARGES.

YOUNG & ASSOCIATES, P.A.
Civil and Environmental Engineers
100 S. Georgie, Derby, KS 67037
Tele:(316)788-2552
Fax:(316)788-4408

COPYRIGHT 2006, ALL RIGHTS RESERVED
THIS PLAN IS AN INSTRUMENT OF SERVICE AND SHALL REMAIN THE PROPERTY OF YOUNG & ASSOCIATES, P.A. THE PLAN IS NOT TO BE CHANGED OR COPIED IN ANY FORM OR MANNER WHATSOEVER NOR ASSIGNED TO ANY THIRD PARTY WITHOUT FIRST OBTAINING THE EXPRESS WRITTEN PERMISSION AND CONSENT OF YOUNG & ASSOCIATES, P.A. ANY UNAUTHORIZED REUSE OF THESE PLANS WILL BE AT THE USER'S SOLE RISK AND WITHOUT LIABILITY OR LEGAL EXPOSURE TO YOUNG & ASSOCIATES, P.A. ALL TITLES, RIGHTS AND INTERESTS IN THE PLANS ARE RESERVED BY YOUNG & ASSOCIATES, P.A. AND ARE PROTECTED BY COPYRIGHT AND OTHER STATUTORY RIGHTS UNDER LAW. THE RECEIPT OR POSSESSION OF THESE PLANS DOES NOT CONVEY ANY RIGHTS, EXPRESSED OR IMPLIED, NOR LICENSE OR TITLE FOR USE, SALE OR COMPLETION OF THE WORK DESCRIBED IN THESE PLANS. ANY USE, SALE OR COMPLETION OF THE WORK DESCRIBED IN THESE PLANS WITHOUT THE WRITTEN PERMISSION OF YOUNG & ASSOCIATES, P.A. IS STRICTLY PROHIBITED AND IS AT THE RECIPIENT'S SOLE RISK AND WITHOUT LIABILITY OR LEGAL EXPOSURE TO YOUNG & ASSOCIATES, P.A.

EROSION CONTROL PLAN

Paving & Storm Sewer Improvements
City of Wichita
Sedgwick County, Kansas

scale: 1"= 100'
drawn by: das
checked by: cry
date: Mar. 2006
revisions: