COUNTY	STATE	PROJECT NUMBER	FISCAL YEAR	SHEET NO.	TOTAL SHEETS
SEDGWICK	KANSAS	87 N-0237-01	2006	52	78

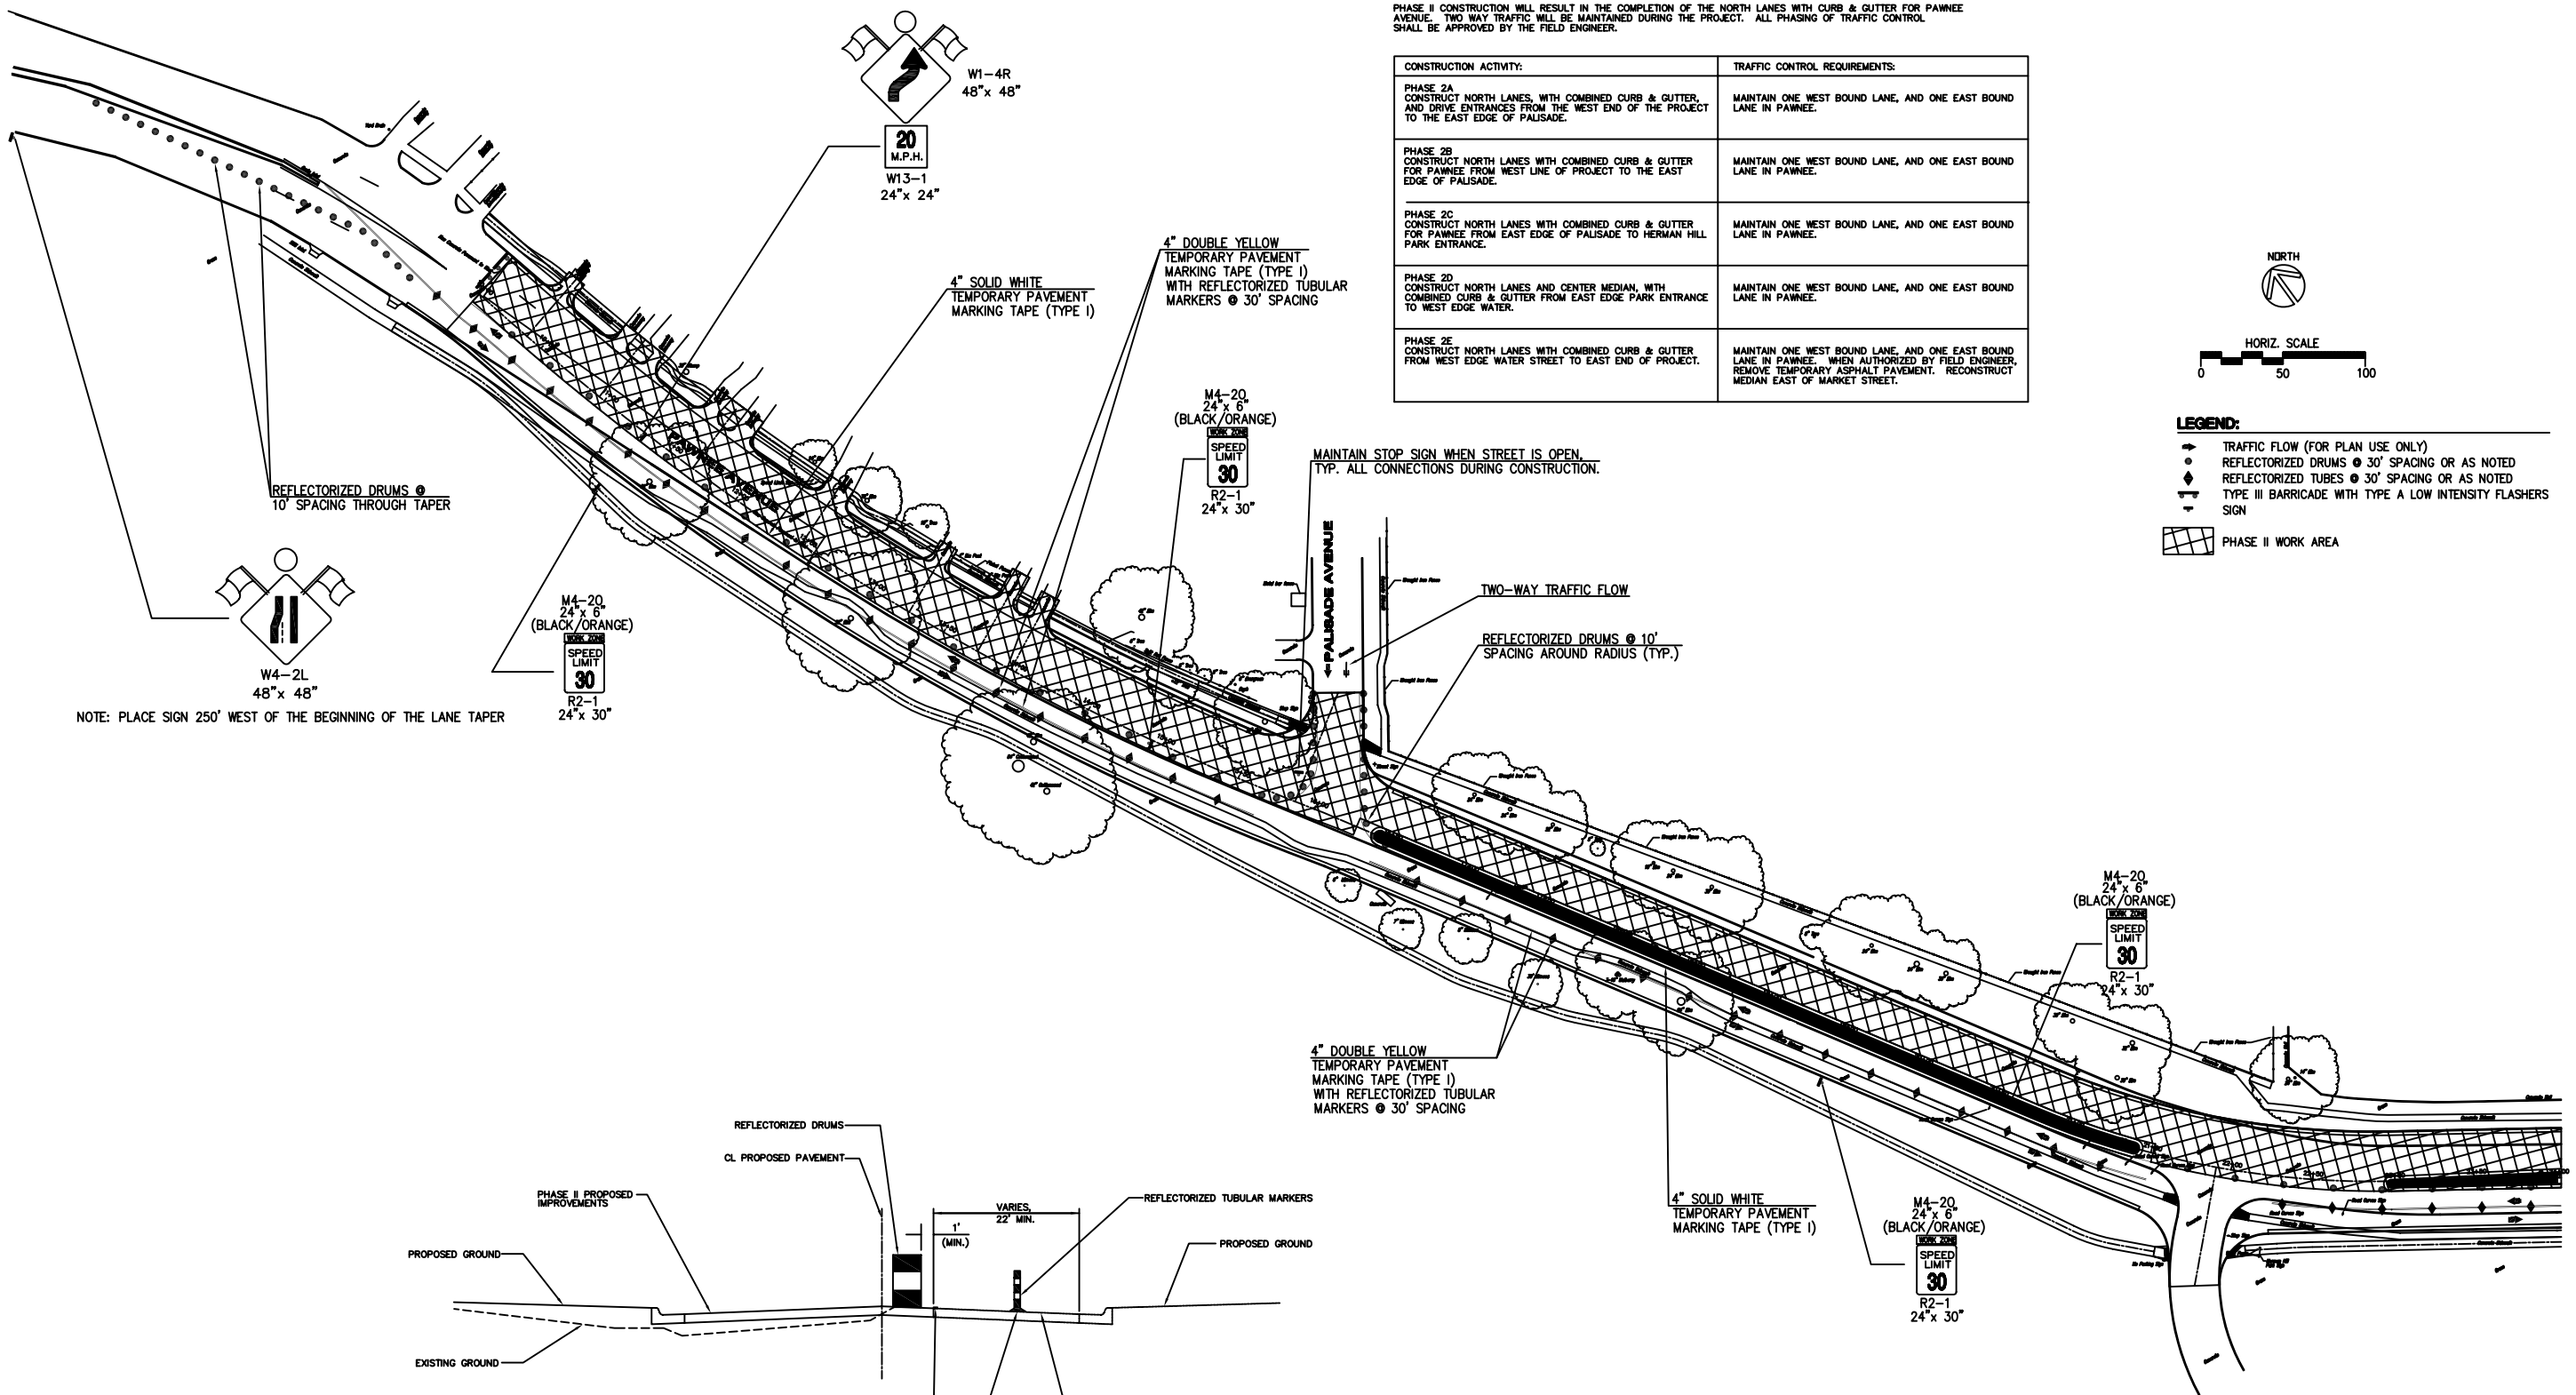

REQUIRED SUB-PHASES OF CONSTRUCTION DURING PHASE II

PHASE II CONSTRUCTION WILL RESULT IN THE COMPLETION OF THE NORTH LANES WITH CURB & GUTTER FOR PAWNEE AVENUE. TWO WAY TRAFFIC WILL BE MAINTAINED DURING THE PROJECT. ALL PHASING OF TRAFFIC CONTROL SHALL BE APPROVED BY THE FIELD ENGINEER.

CONSTRUCTION ACTIVITY:	TRAFFIC CONTROL REQUIREMENTS:
PHASE 2A CONSTRUCT NORTH LANES, WITH COMBINED CURB & GUTTER, AND DRIVE ENTRANCES FROM THE WEST END OF THE PROJECT TO THE EAST EDGE OF PALISADE.	MAINTAIN ONE WEST BOUND LANE, AND ONE EAST BOUND LANE IN PAWNEE.
PHASE 2B CONSTRUCT NORTH LANES WITH COMBINED CURB & GUTTER FOR PAWNEE FROM WEST LINE OF PROJECT TO THE EAST EDGE OF PALISADE.	MAINTAIN ONE WEST BOUND LANE, AND ONE EAST BOUND LANE IN PAWNEE.
PHASE 2C CONSTRUCT NORTH LANES WITH COMBINED CURB & GUTTER FOR PAWNEE FROM EAST EDGE OF PALISADE TO HERMAN HILL PARK ENTRANCE.	MAINTAIN ONE WEST BOUND LANE, AND ONE EAST BOUND LANE IN PAWNEE.
PHASE 2D CONSTRUCT NORTH LANES AND CENTER MEDIAN, WITH COMBINED CURB & GUTTER FROM EAST EDGE PARK ENTRANCE TO WEST EDGE WATER.	MAINTAIN ONE WEST BOUND LANE, AND ONE EAST BOUND LANE IN PAWNEE.
PHASE 2E CONSTRUCT NORTH LANES WITH COMBINED CURB & GUTTER FROM WEST EDGE WATER STREET TO EAST END OF PROJECT.	MAINTAIN ONE WEST BOUND LANE, AND ONE EAST BOUND LANE IN PAWNEE. WHEN AUTHORIZED BY FIELD ENGINEER, REMOVE TEMPORARY ASPHALT PAVEMENT. RECONSTRUCT MEDIAN EAST OF MARKET STREET.

NORTH

HORIZ. SCALE
0 50 100

LEGEND:

- TRAFFIC FLOW (FOR PLAN USE ONLY)
- REFLECTORIZED DRUMS @ 30' SPACING OR AS NOTED
- REFLECTORIZED TUBES @ 30' SPACING OR AS NOTED
- TYPE III BARRICADE WITH TYPE A LOW INTENSITY FLASHERS SIGN
- PHASE II WORK AREA

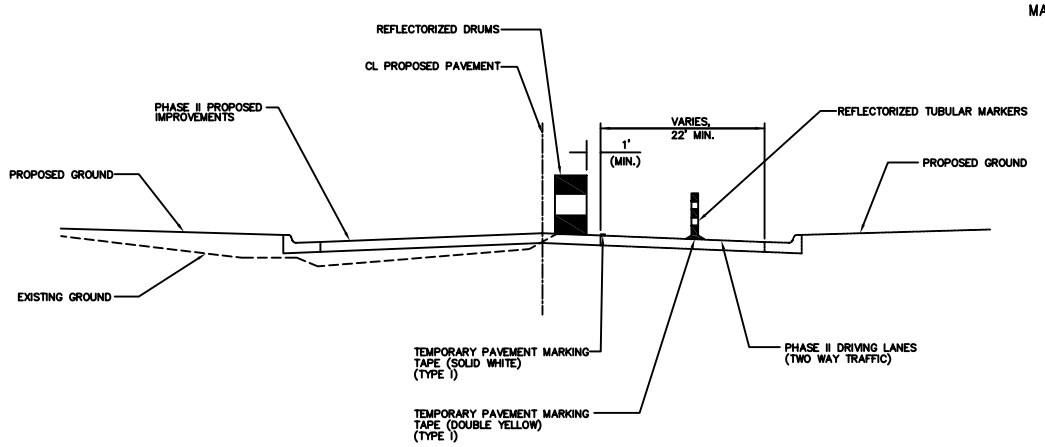

PHASE II TYPICAL SECTION

YOUNG & ASSOCIATES, P.A.
Civil and Environmental Engineers
100 S. Georgie, Derby, KS 67037
Tele:(316)788-2552
Fax:(316)788-4408

COPYRIGHT 2006, BY YOUNG & ASSOCIATES, ALL RIGHTS RESERVED. PURSUANT TO THE LAWS OF KANSAS, ALL DRAWINGS, SPECIFICATIONS AND COPIES THEREOF PREPARED BY YOUNG & ASSOCIATES ARE AND SHALL REMAIN THE PROPERTY OF YOUNG & ASSOCIATES WHETHER THE PROJECT FOR WHICH THEY WERE MADE IS EXECUTED OR NOT. THEY ARE NOT TO BE USED IN WHOLE OR IN PART FOR ANY OTHER PROJECT WITHOUT THE WRITTEN AUTHORIZATION OF YOUNG & ASSOCIATES. THEY ARE NOT TO BE LOANED, COPIED OR GIVEN TO ANY OTHER PERSONS OR CORPORATIONS WITHOUT THE SAME WRITTEN AUTHORIZATION.

TRAFFIC CONTROL PLAN PHASE II

Paving & Storm Sewer Improvements
City of Wichita
Sedgwick County, Kansas

scale:	as noted
drawn by:	das
checked by:	cry
date:	Mar. 2006
P/N:	04-179
revisions:	