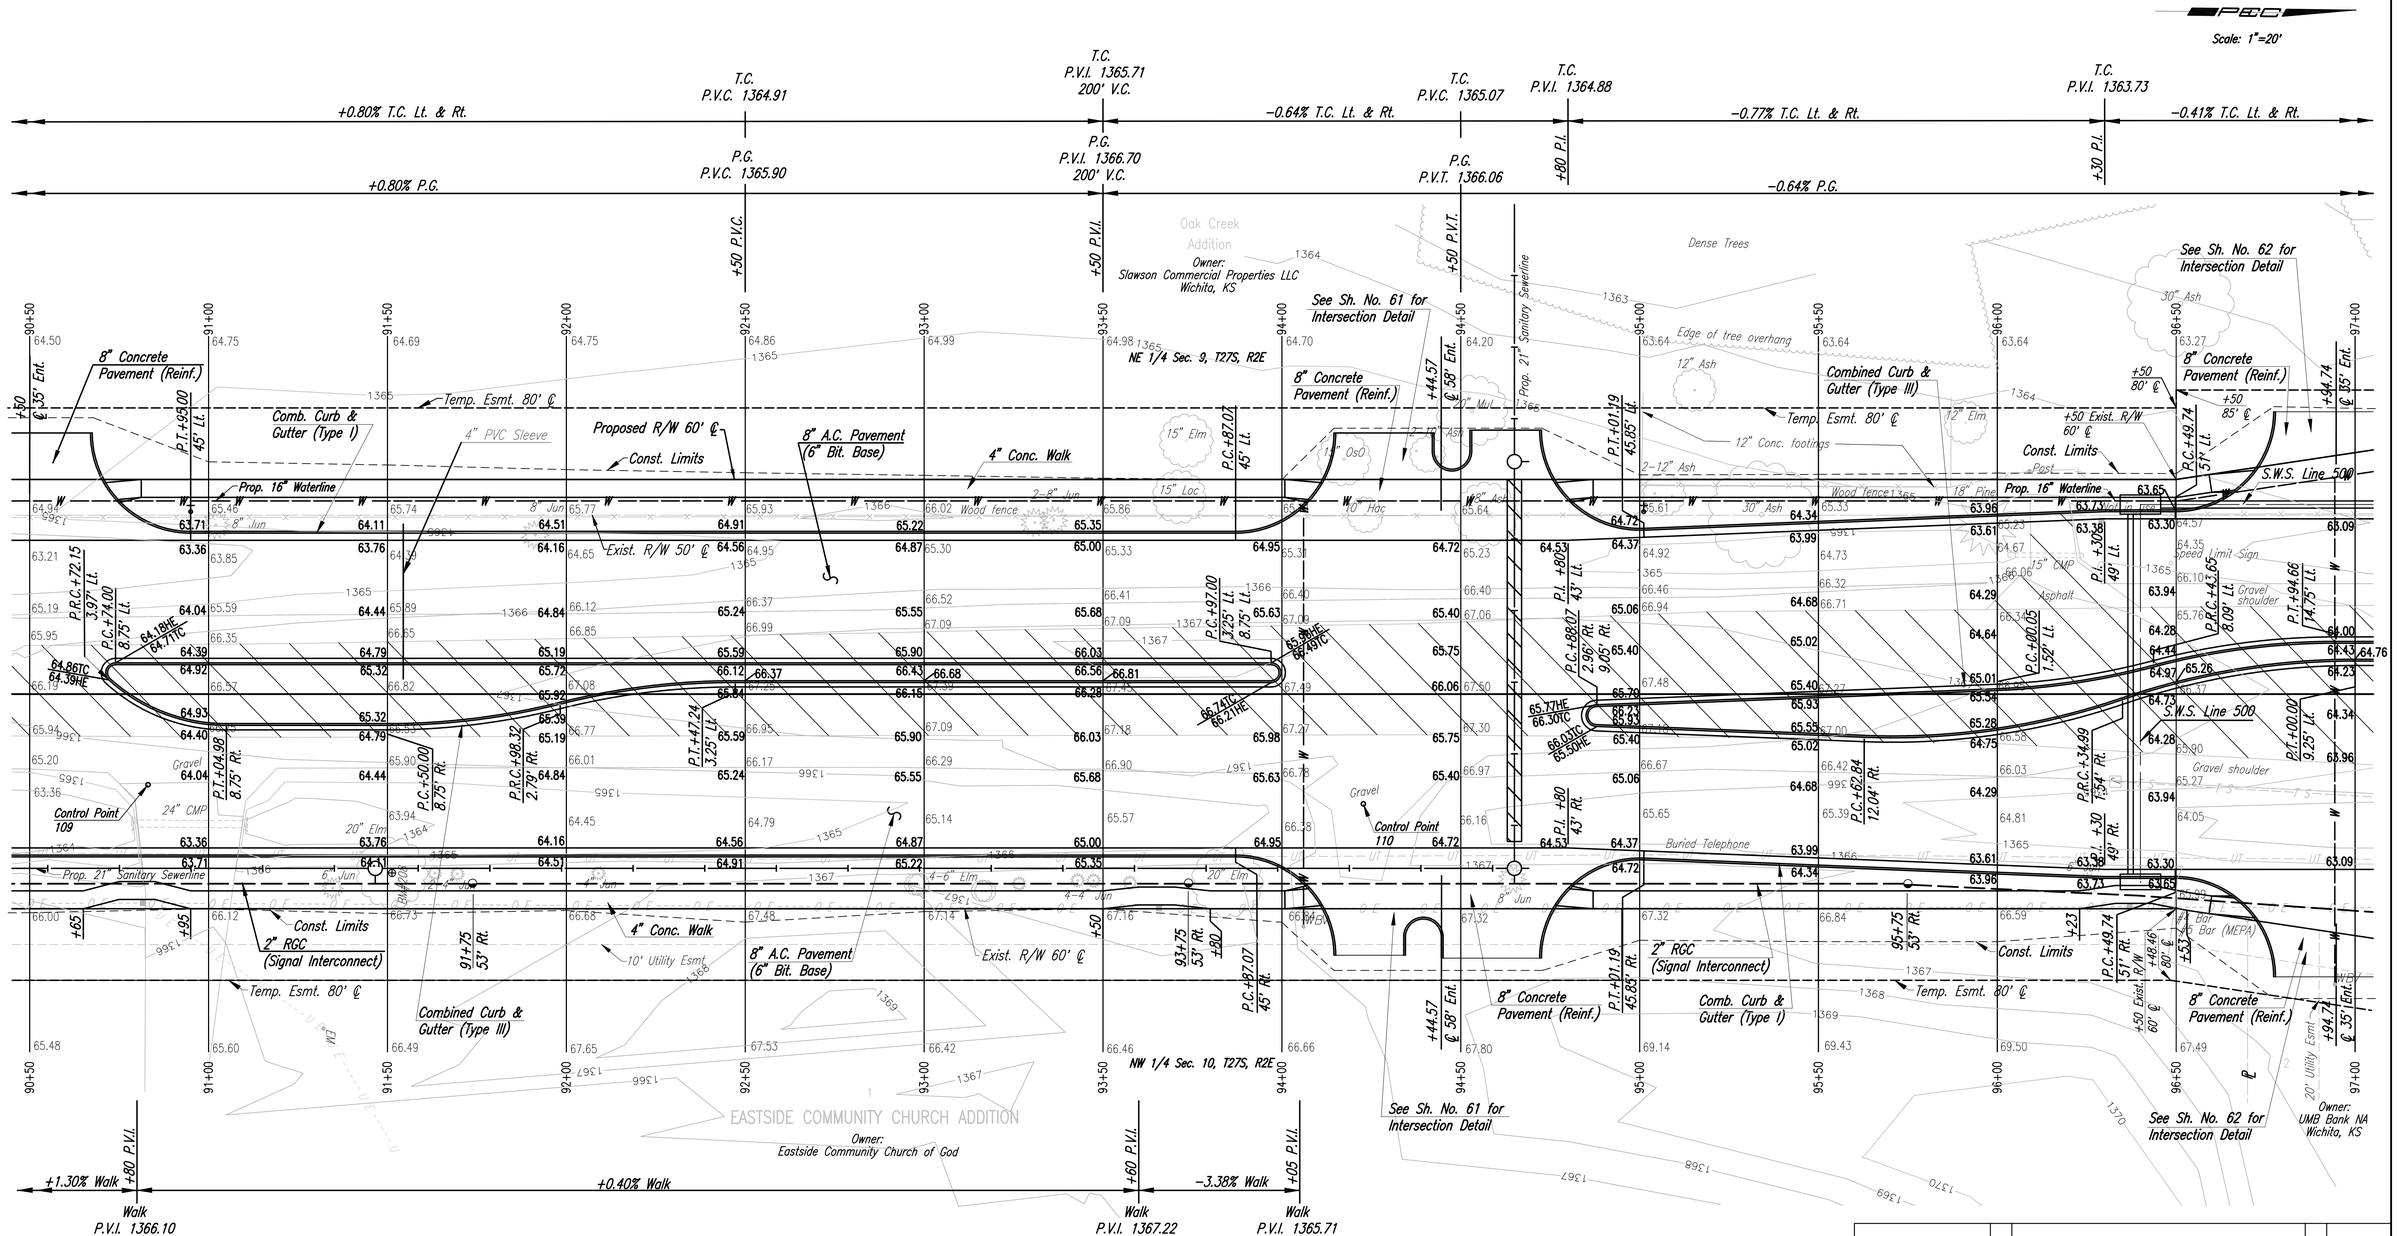

* For Information Only

REMOVAL OF EXISTING STRUCTURES*		
STATION	SIDE	ITEM
90+50	Lt	450 LF Wood Fence
90+78	Rt	24"x32" CMP
95+00	Lt	9 LF Wood Fence
95+00	Lt	113 LF Wood Fence
96+03	Lt	15"x21" CMP
96+23	Lt	18 LF Wood Fence
96+35	Lt	65 LF Wood Fence
96+48	Lt	Sign

BM #208 R.R. Spike in Face of 20" Elm Tree on E. R/W line of Greenwich Rd. 50' Rt. ℄ Sta. 91+51. Elev.=1367.70

Utilities

Power	Westar Energy
Telephone	SBC

See Sh. No. 44 for Storm Sewer.

Note: Elevations shown along Curb & Gutter are to High Edge and Top of Curb

No.	Revision	By	Date

GREENWICH ROAD

PLAN

STA. 90+50 TO 97+00

JAMES L. ARMOUR, P.E.–CITY ENGINEER
CITY OF WICHITA PROJECT NO. 472–84004

Professional Engineering Consultants, P.A.
303 S. TOPEKA • WICHITA, KANSAS 67202
316-262-2691 • FAX 316-262-3003

Designed by	JPM, JGP	Job No.	04219
Drawn by	JGP, RJM	Date	AUGUST, 2004

Sht. 13 of 215

DGNR: OPER: JGP SCALE:
I:/2004/04219/PLAN09506.DGN 10-30-2004 7:56:57 LAST REV: 12-09-2004 BY: RJM