P.I. ℄ 21st St. Sta. 50+00=
℄ Greenwich Rd. Sta. 100+00.00=
NE Cor. Sec. 9, T27S, R2E
See Section Corner References on SHt. No.14
Deflection angle=0°15'47" Rt

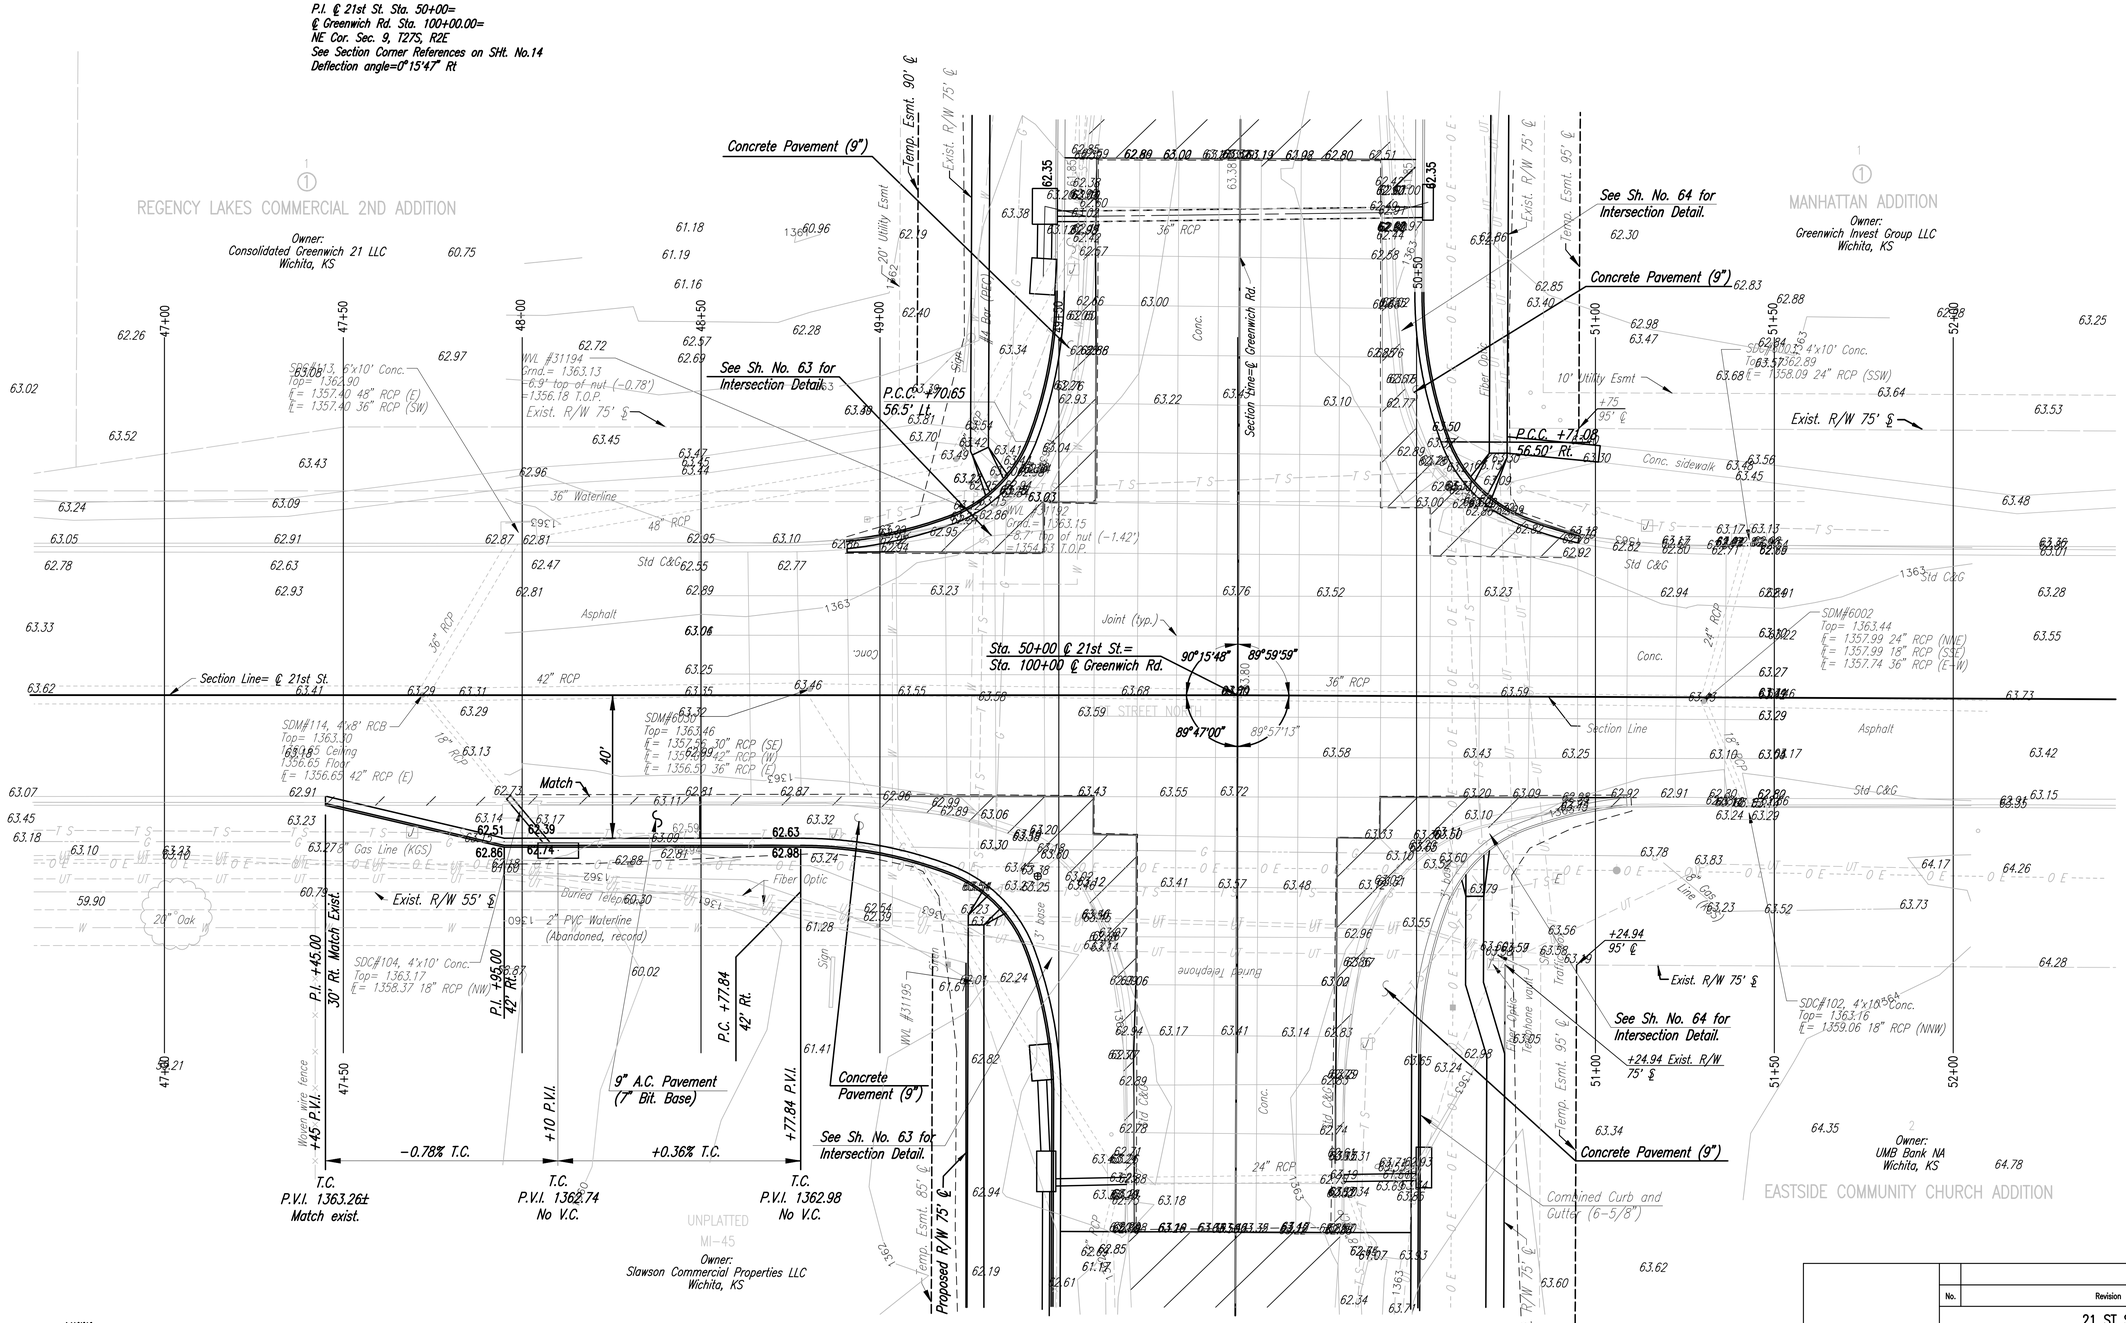

Utilities

Power	Westar Energy
Telephone	SBC
Gas	Kansas Gas Service
Water	Wichita Water and Sanitary Sewer
Sanitary Sewer	Wichita Water and Sanitary Sewer

See Sh. No.44 & 45 for Storm Sewer.

Note: Elevations shown along Curb & Gutter are to High Edge and Top of Curb

No.	Revision	By	Date

21 ST STREET

PLAN

JAMES L. ARMOUR, P.E.-CITY ENGINEER
CITY OF WICHITA PROJECT NO. 472-84004

Professional Engineering Consultants, P.A.
303 S. TOPEKA • WICHITA, KANSAS 67202
316-262-2691 • FAX 316-262-3003

Designed by	JPM, JGP	Job No.	04219
Drawn by	JGP, RJM	Date	AUGUST, 2004

Sht. 21 of 215

DSNR: OPER: JGP SCALE:
I:/2004/04215/21stplan.DGN 10-30-2004 7:56:57 LAST REV: 9-27-05 BY: JGP