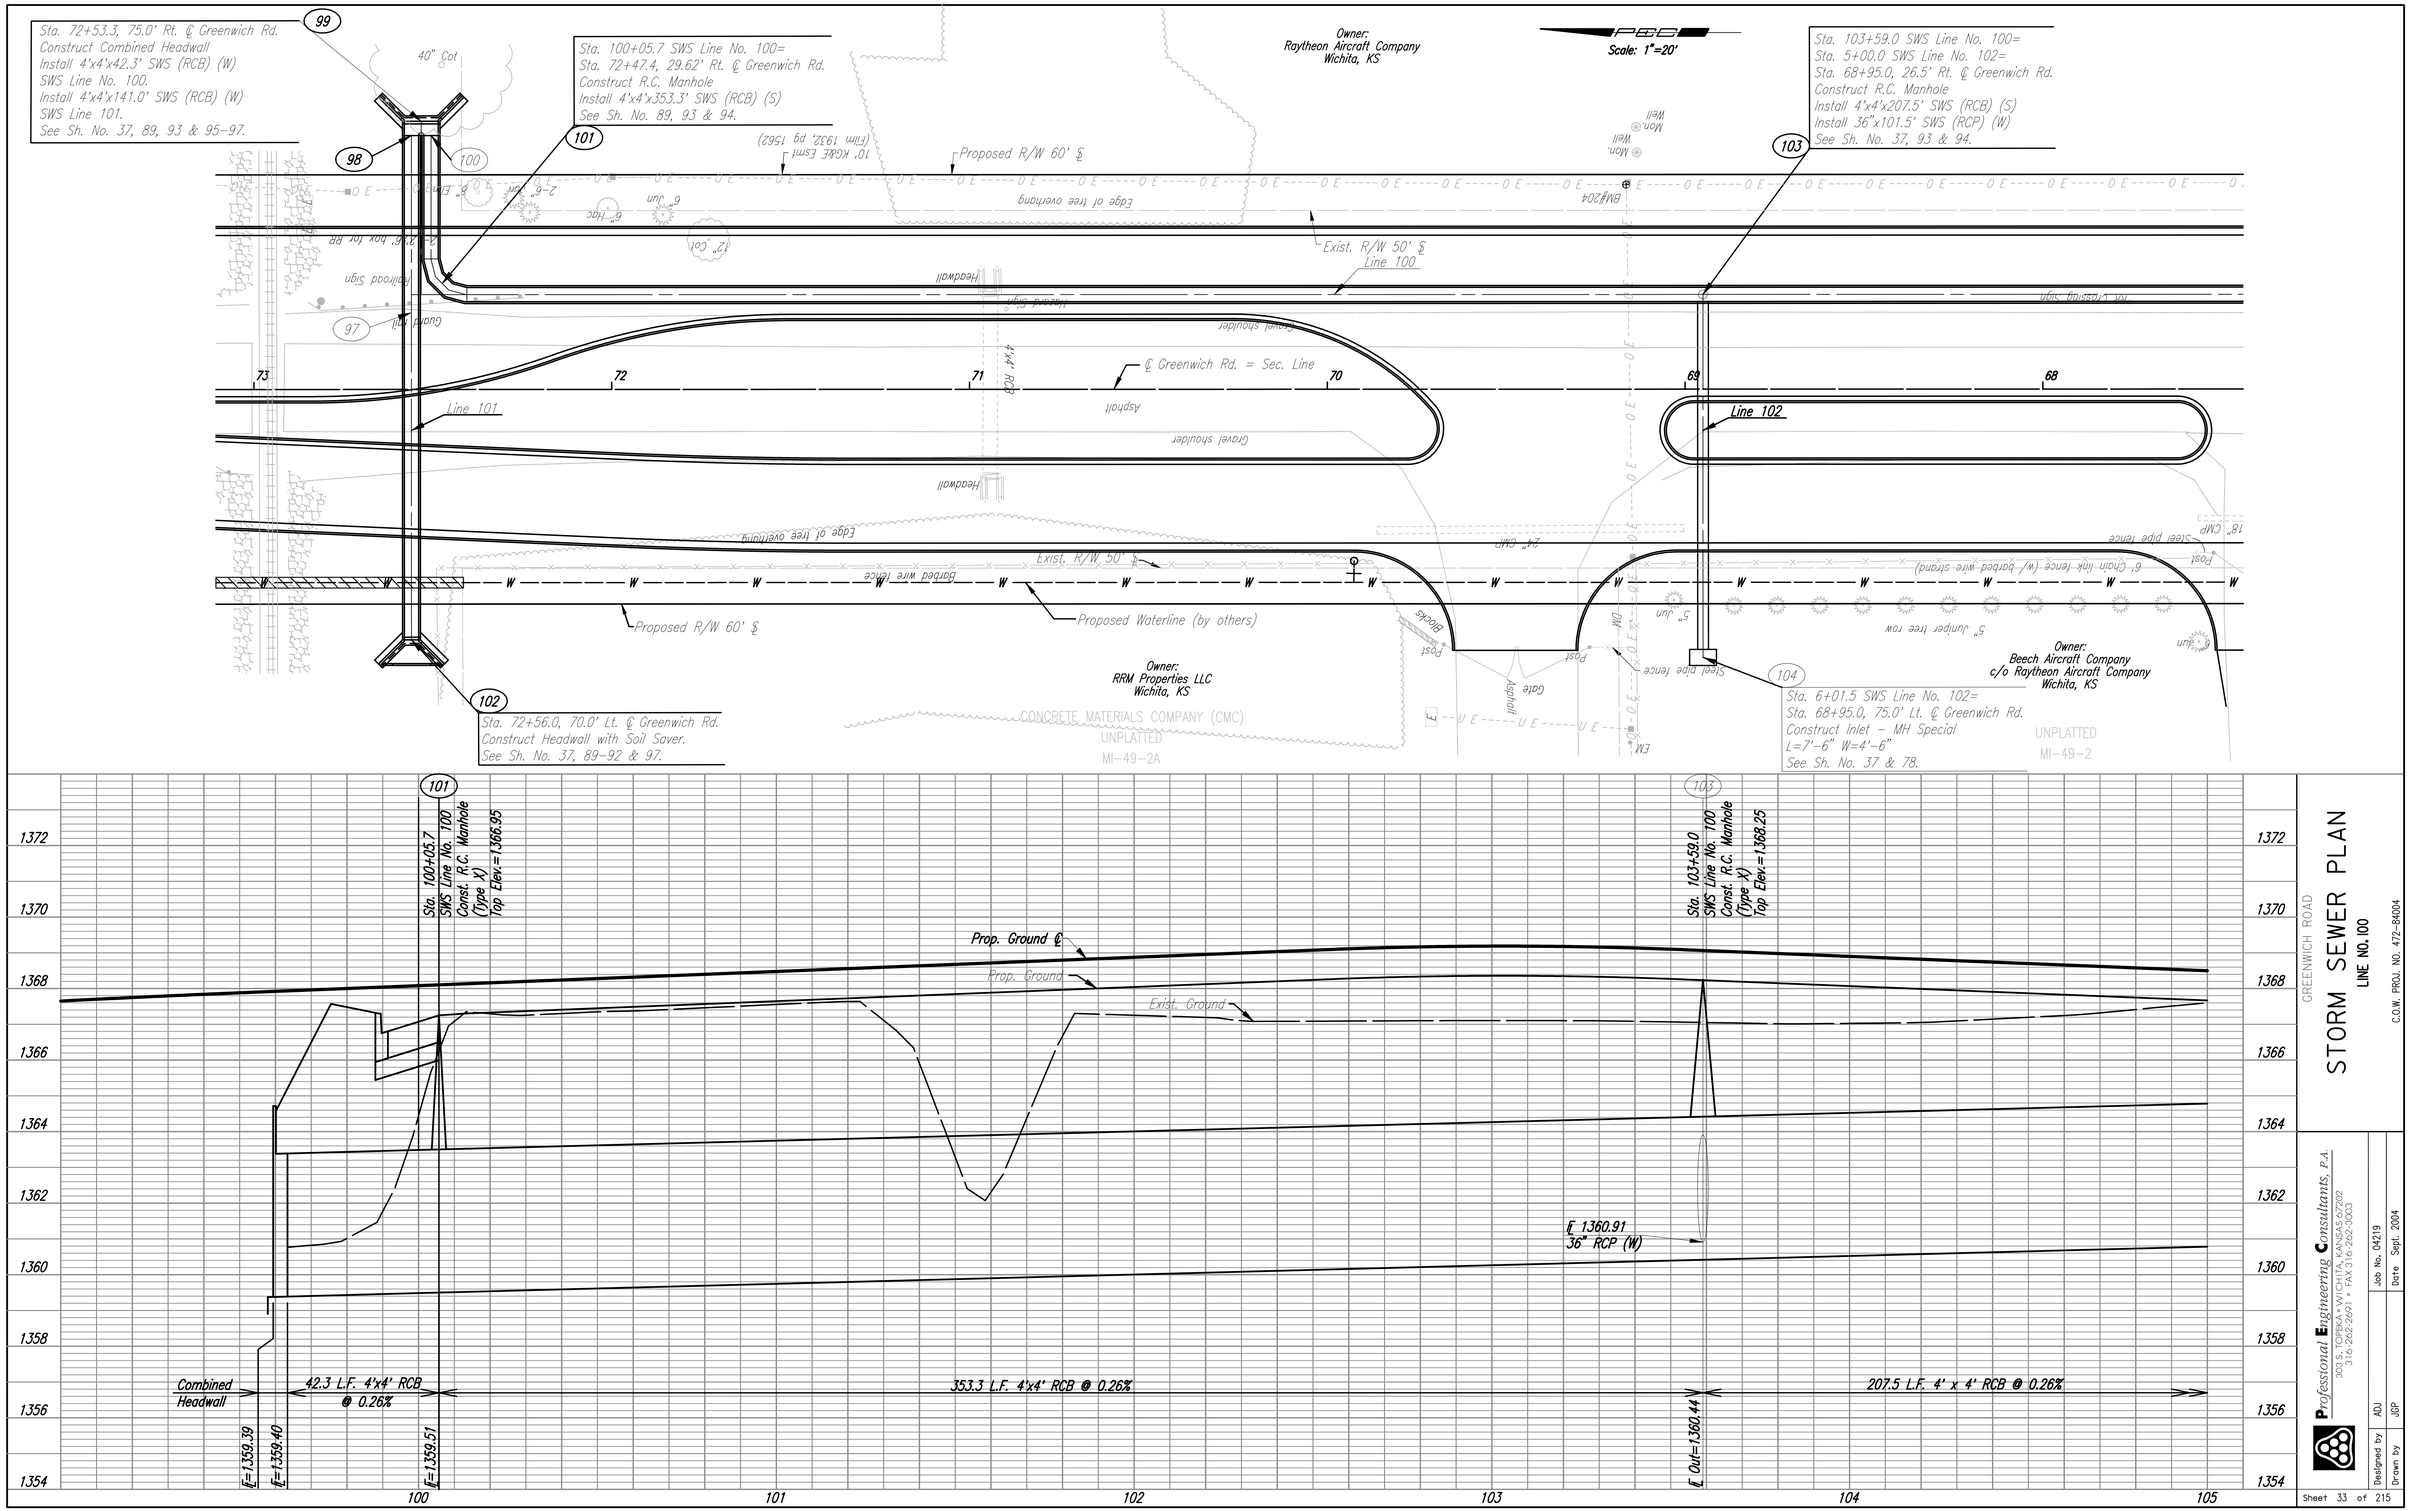
Sta. 72+53.3, 75.0' Rt. ℄ Greenwich Rd.
Construct Combined Headwall
Install 4'x4'x42.3' SWS (RCB) (W)
SWS Line No. 100.
Install 4'x4'x141.0' SWS (RCB) (W)
SWS Line 101.
See Sh. No. 37, 89, 93 & 95-97.
99
98
100
101
Sta. 100+05.7 SWS Line No. 100=
Sta. 72+47.4, 29.62' Rt. ℄ Greenwich Rd.
Construct R.C. Manhole
Install 4'x4'x353.3' SWS (RCB) (S)
See Sh. No. 89, 93 & 94.
Owner:
Raytheon Aircraft Company
Wichita, KS
Scale: 1"=20'
Sta. 103+59.0 SWS Line No. 100=
Sta. 5+00.0 SWS Line No. 102=
Sta. 68+95.0, 26.5' Rt. ℄ Greenwich Rd.
Construct R.C. Manhole
Install 4'x4'x207.5' SWS (RCB) (S)
Install 36"x101.5' SWS (RCP) (W)
See Sh. No. 37, 93 & 94.
103
Proposed R/W 60' ℄
Exist. R/W 50' ℄
Line 100
℄ Greenwich Rd. = Sec. Line
Line 101
Line 102
Proposed Waterline (by others)
Owner:
RRM Properties LLC
Wichita, KS
CONCRETE MATERIALS COMPANY (CMC)
UNPLATTED
MI-49-2A
Owner:
Beech Aircraft Company
c/o Raytheon Aircraft Company
Wichita, KS
UNPLATTED
MI-49-2
102
Sta. 72+56.0, 70.0' Lt. ℄ Greenwich Rd.
Construct Headwall with Soil Saver.
See Sh. No. 37, 89-92 & 97.
104
Sta. 6+01.5 SWS Line No. 102=
Sta. 68+95.0, 75.0' Lt. ℄ Greenwich Rd.
Construct Inlet - MH Special
L=7'-6" W=4'-6"
See Sh. No. 37 & 78.
73
72
71
70
69
68
Sta. 100+05.7
SWS Line No. 100
Const. R.C. Manhole
(Type X)
Top Elev.=1366.95
Sta. 103+59.0
SWS Line No. 100
Const. R.C. Manhole
(Type X)
Top Elev.=1368.25
Prop. Ground ℄
Prop. Ground
Exist. Ground
℄ 1360.91
36" RCP (W)
Combined
Headwall
42.3 L.F. 4'x4' RCB
@ 0.26%
353.3 L.F. 4'x4' RCB @ 0.26%
207.5 L.F. 4' x 4' RCB @ 0.26%
℄=1359.39
℄=1359.40
℄=1359.51
℄ Out=1360.44
1372
1370
1368
1366
1364
1362
1360
1358
1356
1354
100
101
102
103
104
105
GREENWICH ROAD
STORM SEWER PLAN
LINE NO. 100
C.O.W. PROJ. NO. 472-84004
Professional Engineering Consultants, P.A.
303 S. TOPEKA • WICHITA, KANSAS 67202
316-262-2691 • FAX 316-262-3003
Job No. 04219
Date Sept. 2004
Designed by ADJ
Drawn by JGP
Sheet 33 of 215
DSNR: JGP OPER: JGP SCALE:
I:/2004/04219/SWS/SWS LINE 1 1.DGN 8-22-2005 13:38:04 LAST REV: 9-27-2005 BY: RJM