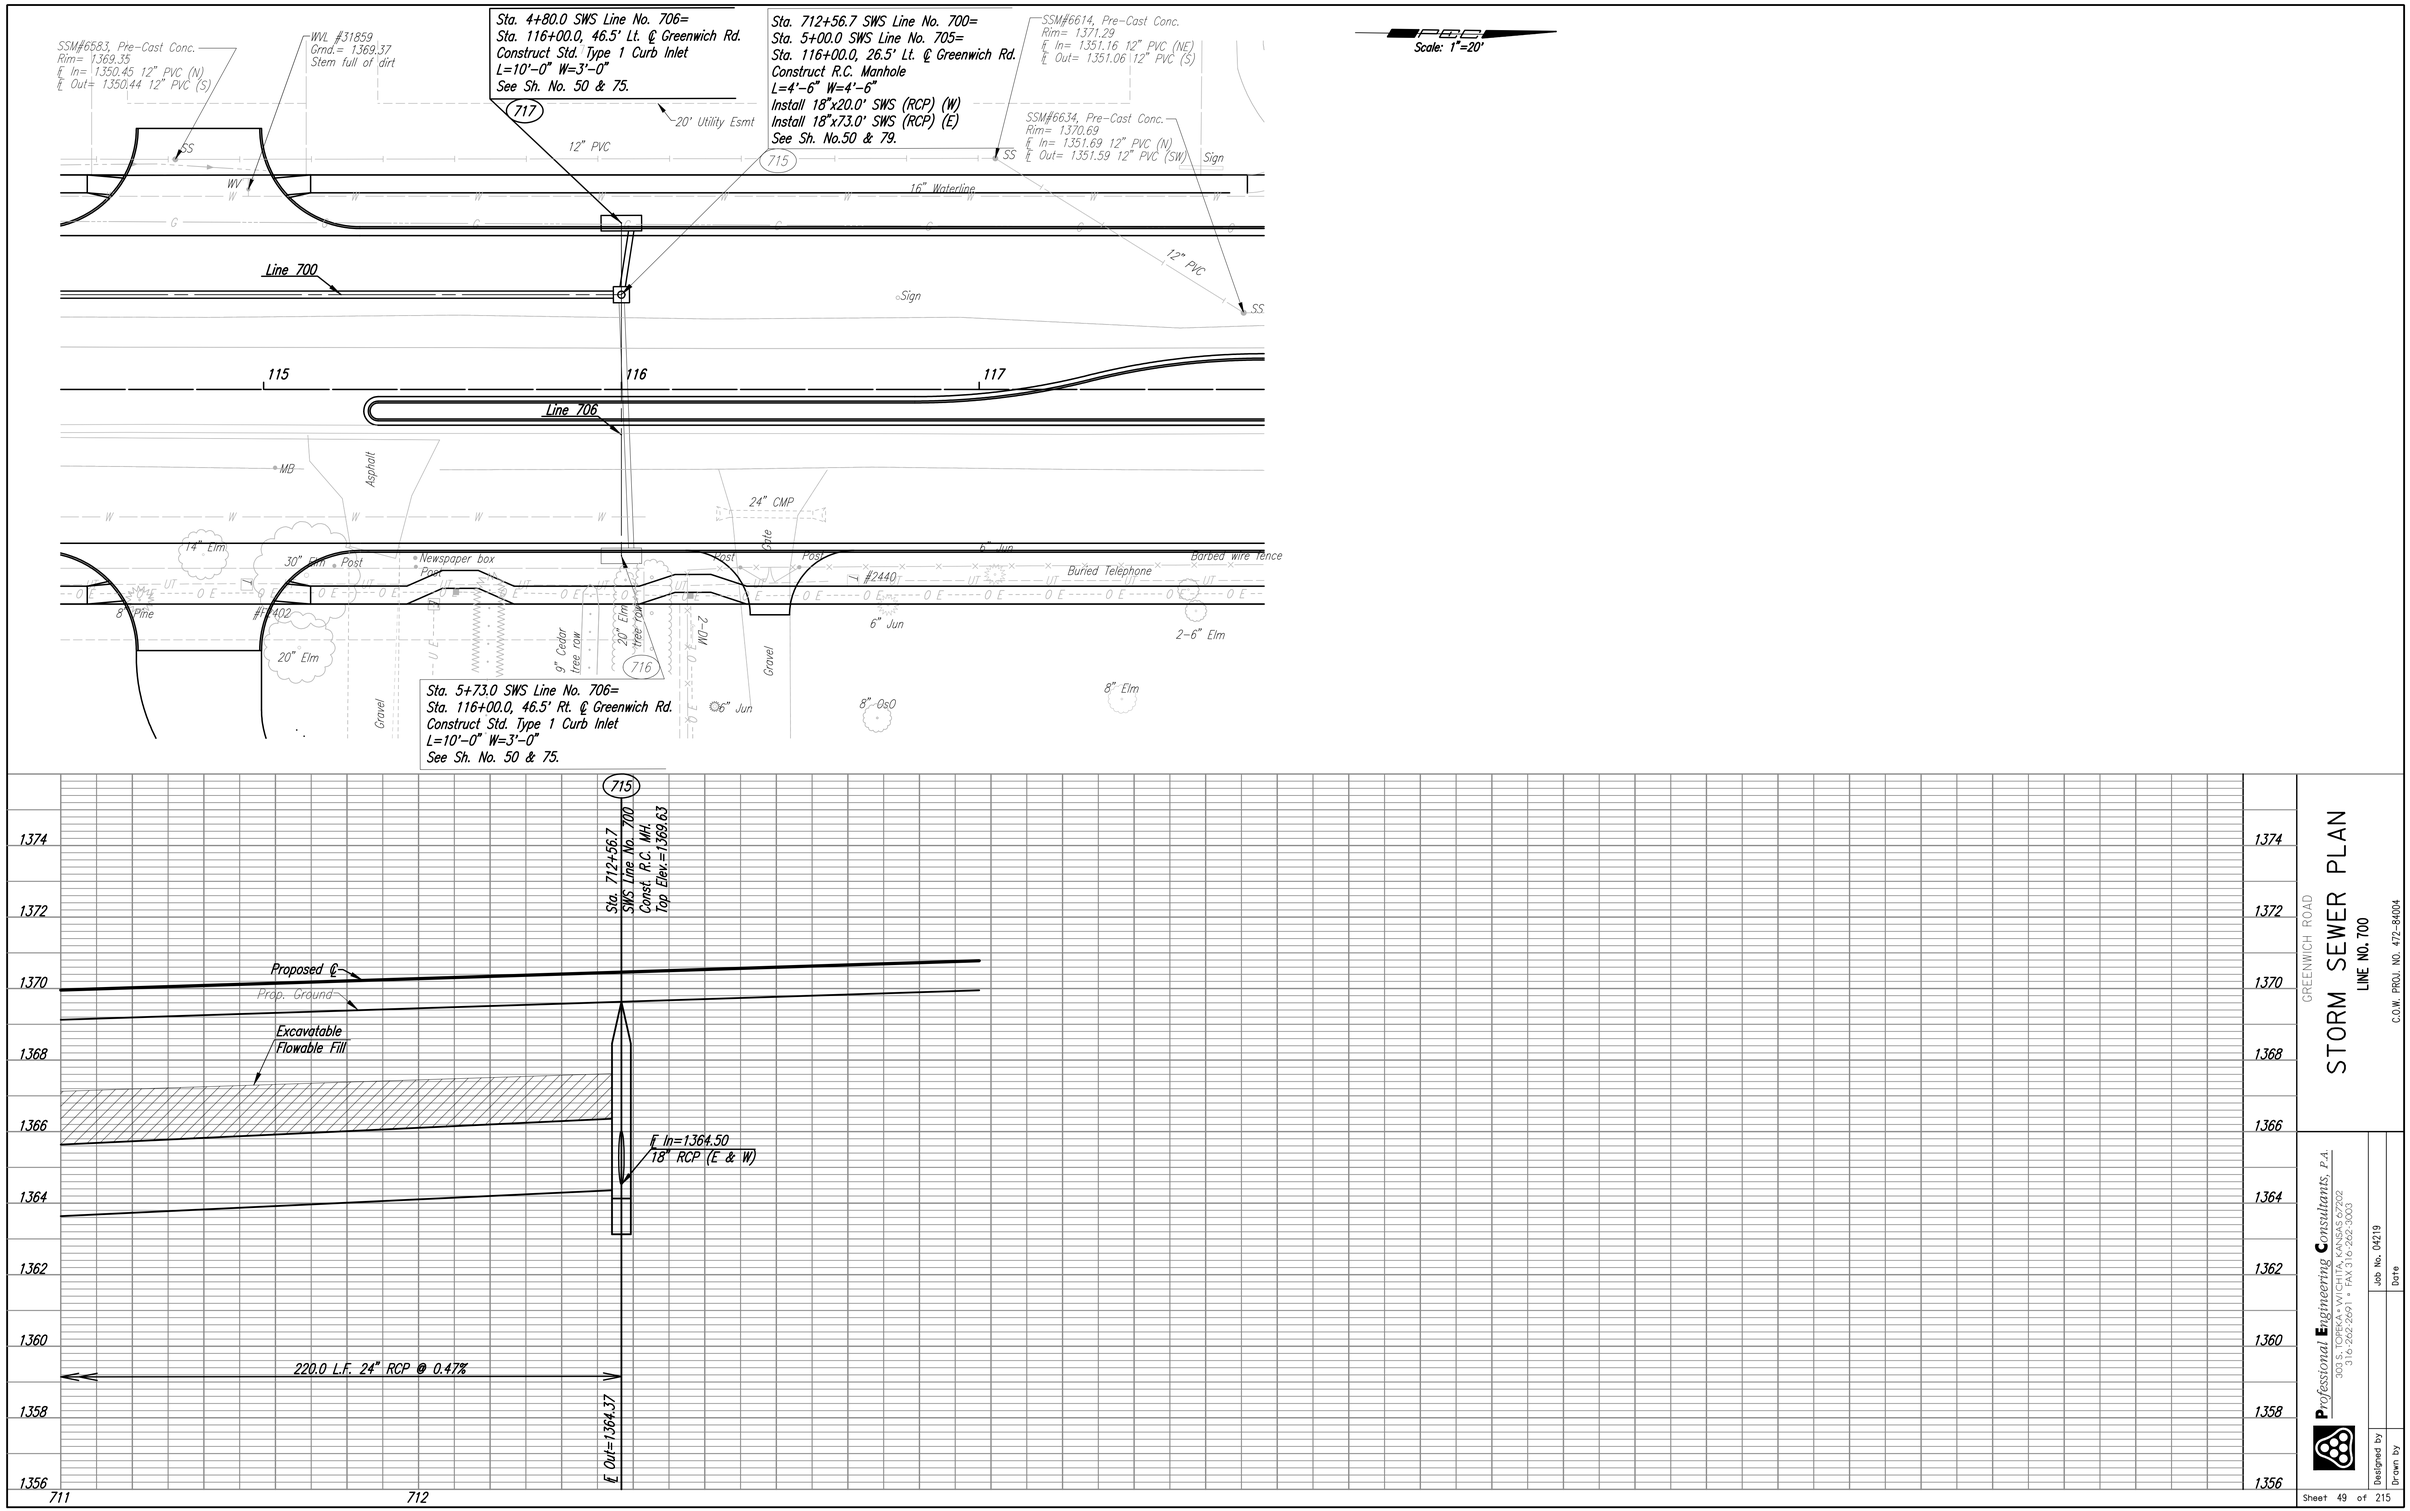

GREENWICH ROAD

STORM SEWER PLAN

LINE NO. 700

C.O.W. PROJ. NO. 472-84004

Professional Engineering Consultants, P.A.
303 S. TOPEKA • WICHITA, KANSAS 67202
316-262-2691 • FAX 316-262-3003

Job No. 04219

Designed by

Drawn by

Date

Sheet 49 of 215

DSNR: OPER: JGP SCALE:
I:/2004/04219/SWS/SWS LINE 7 4.DGN 8-22-2005 15:12:41 LAST REV: 9-27-2005 BY: RJM