Scale: 1"=10'

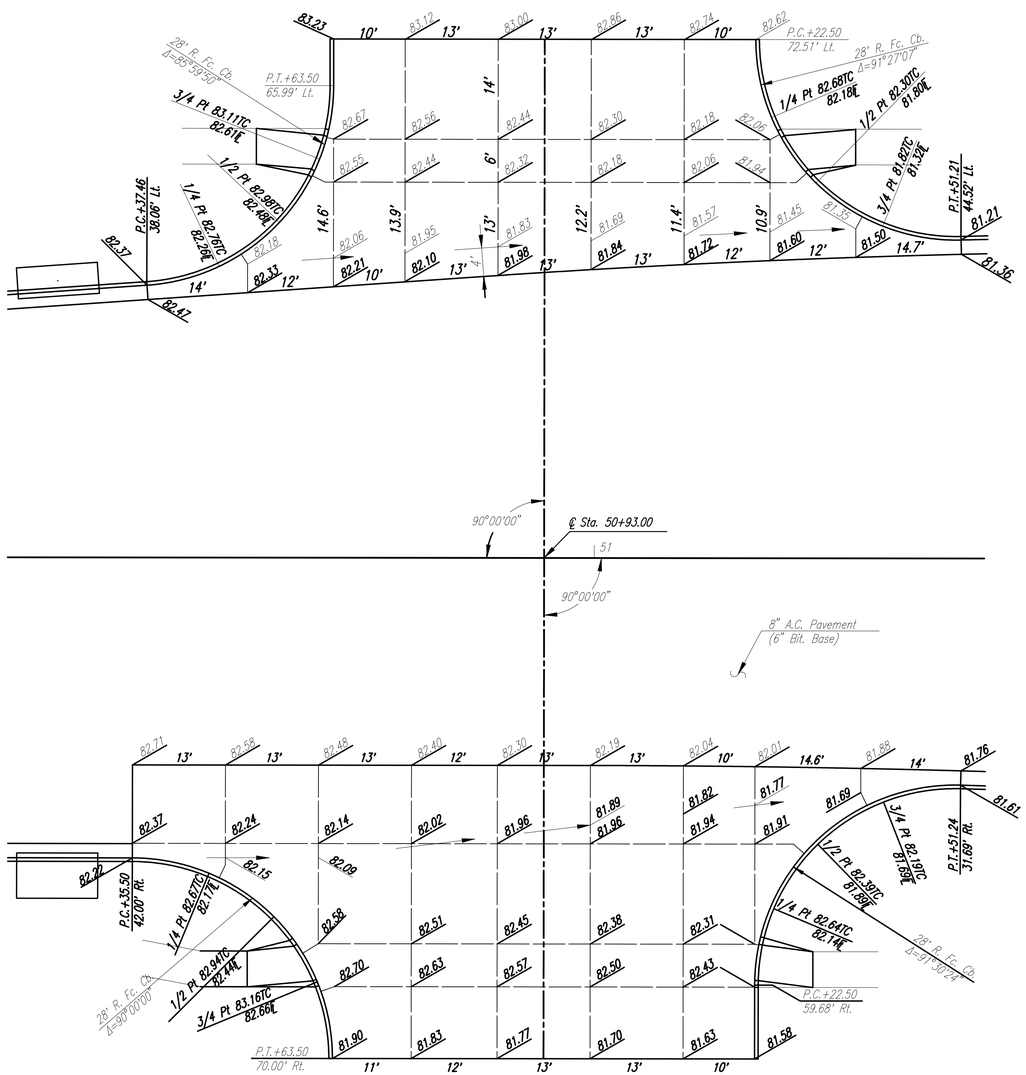

Scale: 1"=10'

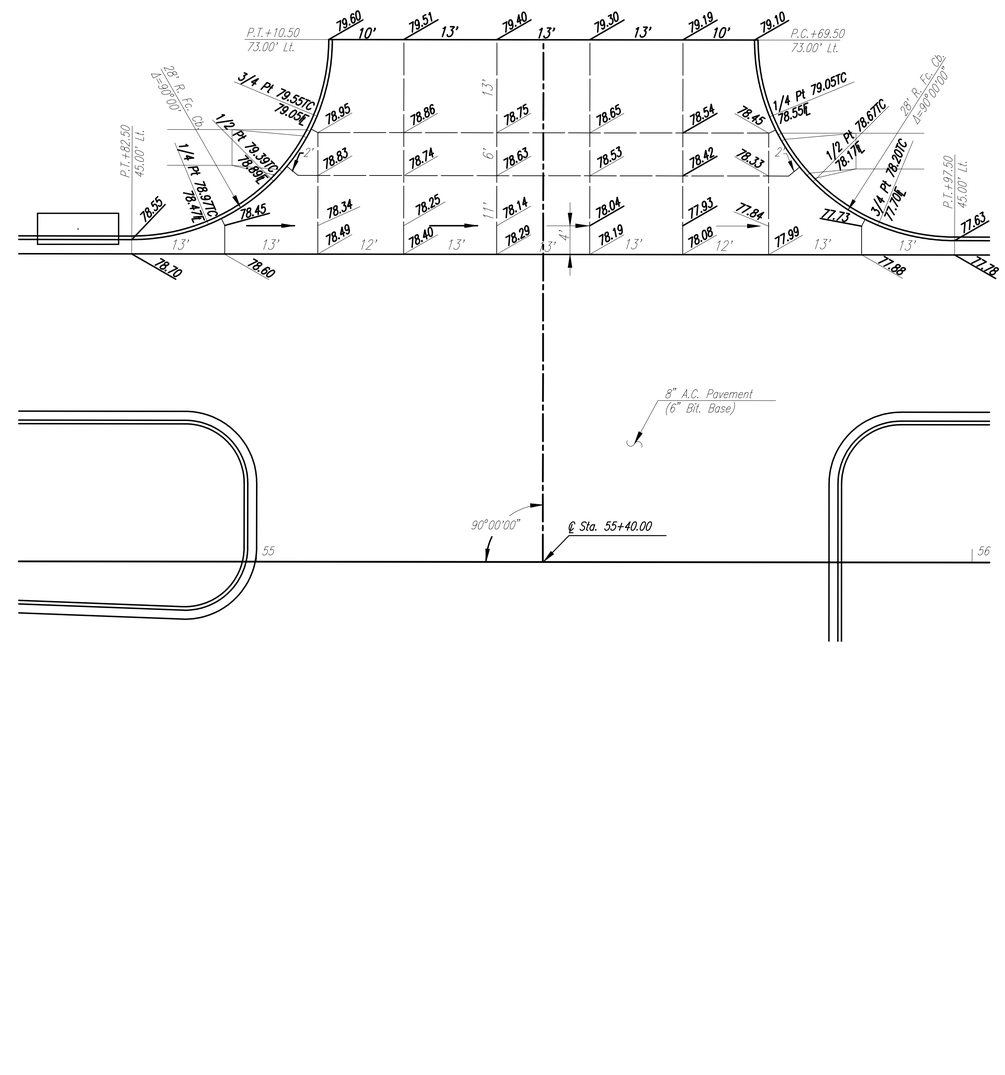

No.	Revision	By	Date

GREENWICH ROAD

INTERSECTION DETAILS

JAMES L. ARMOUR, P.E.–CITY ENGINEER
CITY OF WICHITA PROJECT NO. 472–84004

Professional Engineering Consultants, P.A.
303 S. TOPEKA • WICHITA, KANSAS 67202
316-262-2691 • FAX 316-262-3003

Designed by	JPM, JGP	Job No.	04219
Drawn by	JGP, RJM	Date	DECEMBER, 2004

Sht. 57 of 215

DSNR: OPER: JGP SCALE: 1"=10' BY: JGP
I:/2004/04219/intersectiondetail01.dgn 10-27-2004 16:20:40 LAST REV: 8-27-05