


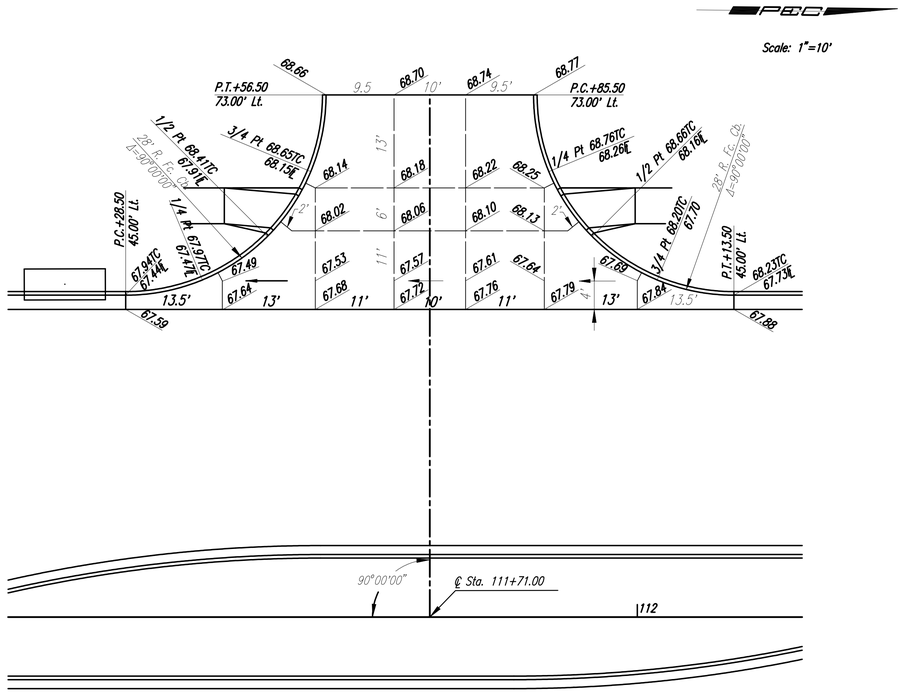


| No. | Revision | By | Date |
|---|---|---|---|
| | | | |

GREENWICH ROAD

# INTERSECTION DETAILS

JAMES L. ARMOUR, P.E.–CITY ENGINEER
CITY OF WICHITA PROJECT NO. 472–84004

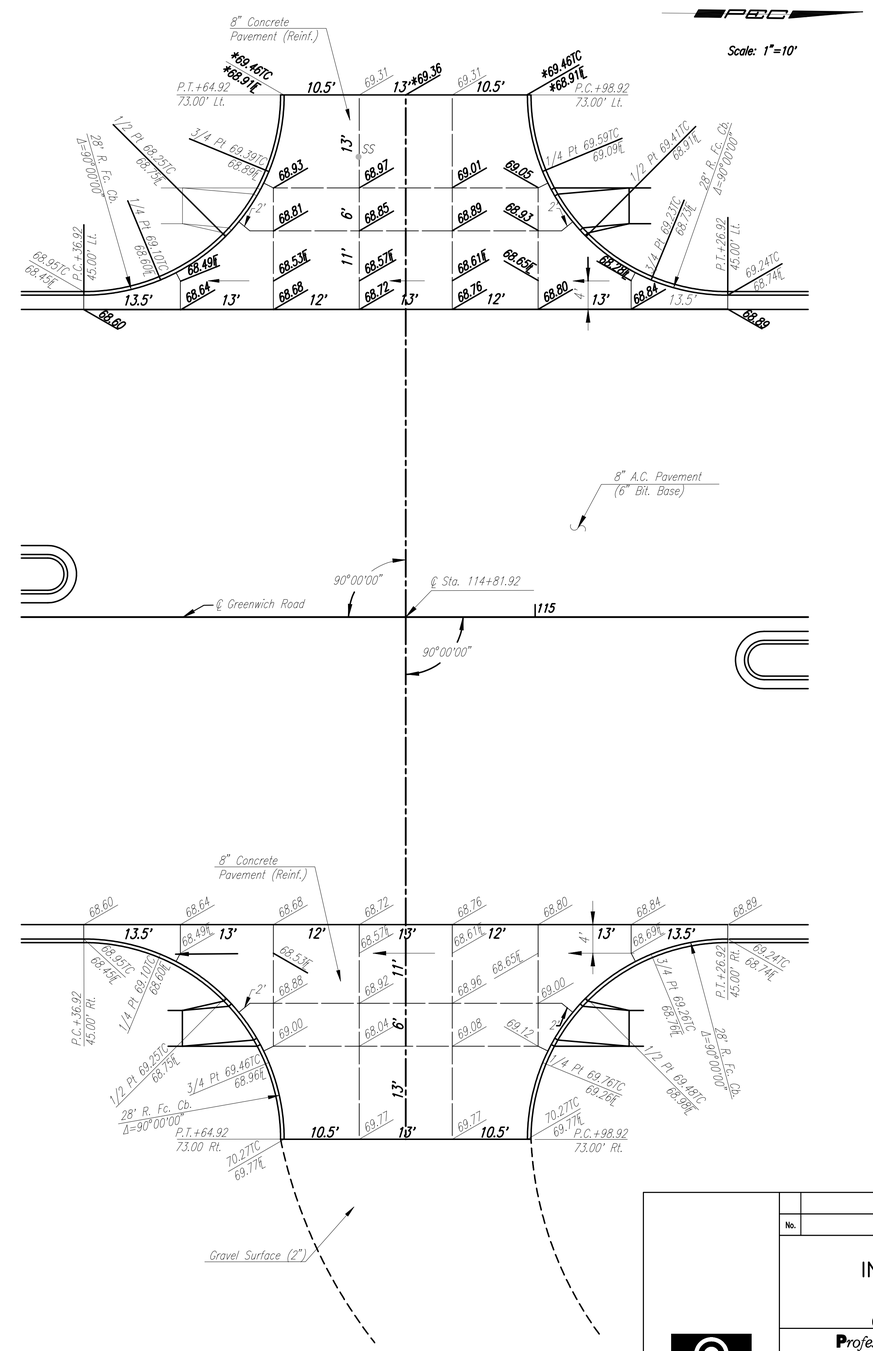**Professional Engineering Consultants, P.A.**
303 S. TOPEKA • WICHITA, KANSAS 67202
316-262-2691 • FAX 316-262-3003

| | | | | |
|---|---|---|---|---|
| Designed by | JPM, JGP | Job No. | 04219 | Sht. 66 of 215 |
| Drawn by | JGP, RJM | Date | DECEMBER, 2004 | |

DSNR: OPER: JGP SCALE: 1"=10'
I:/2004/04219/intersectiondetail10.dgn 10-27-2004 16:20:40 LAST REV: 9-27-05 BY: JGP