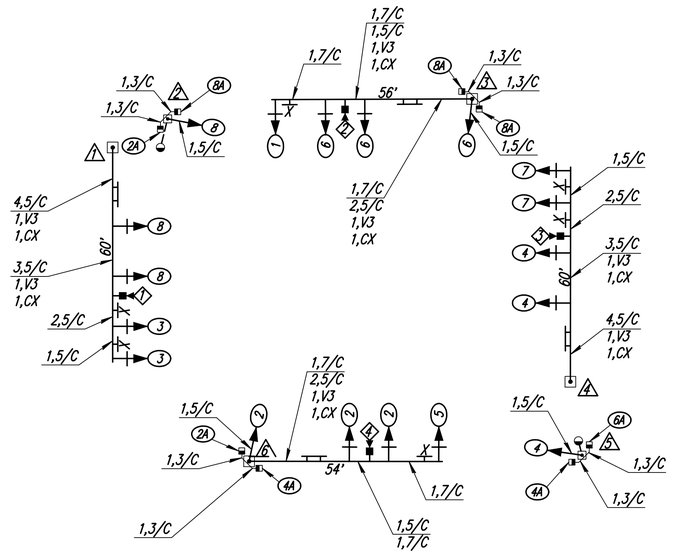

Note: 2,1/C to each pedestrian push button within pole # 2, 3, 5 and 6

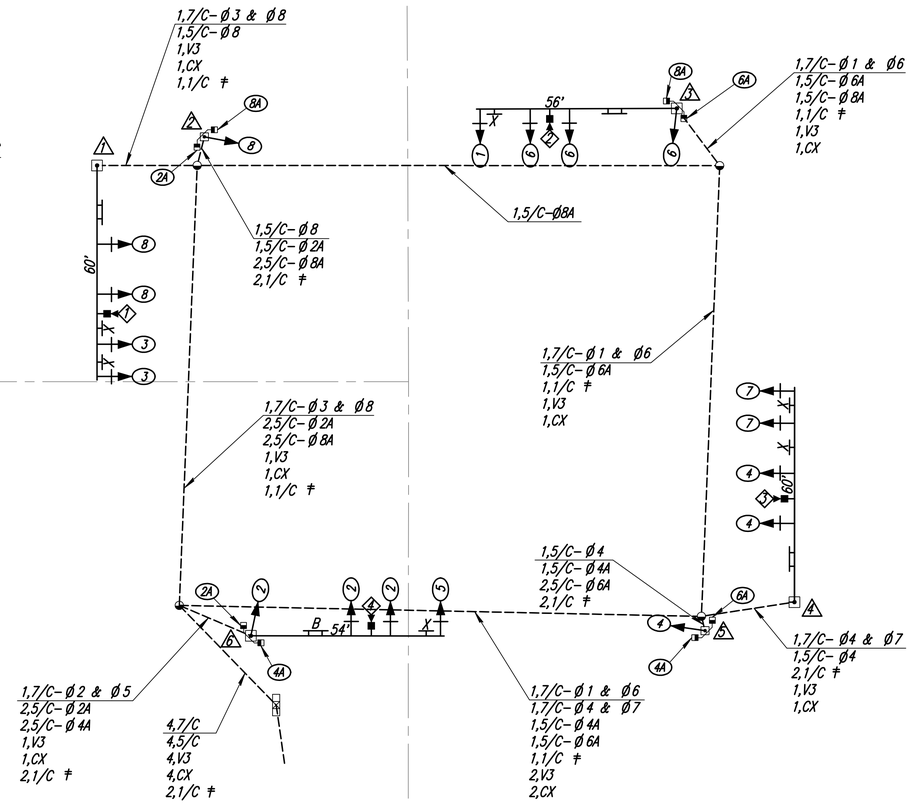

LEGEND

≠ Ground Wire No. 8 AWG, 1/C

V3 Video Power Cable No. 16 AWG, 3/C

CX 75 ohm Coax Video Cable

⚠ Signal Pole Reference Number

Note: Wiring diagram illustrates all splices within pole bases.

No.	Revision	By	Date

WIRING DIAGRAM
GREENWICH RD. & 21ST ST. N.

JAMES L. ARMOUR, P.E.–CITY ENGINEER
CITY OF WICHITA PROJECT NO. 472–84004

Professional Engineering Consultants, P.A.
303 S. TOPEKA • WICHITA, KANSAS 67202
316-262-2691 • FAX 316-262-3003

Designed by	BER	Job No.	04219
Drawn by	SDM	Date	NOVEMBER, 2004

Sht. 136 of 215

DSNR: RPG OPER: SDM SCALE: 1"=20'
I:/2004/04219/TRAFFIC SIGNAL/Wiring_plan18.dgn 11-15-2004 10:25:14 LAST REV: 9-28-2005 BY: svb