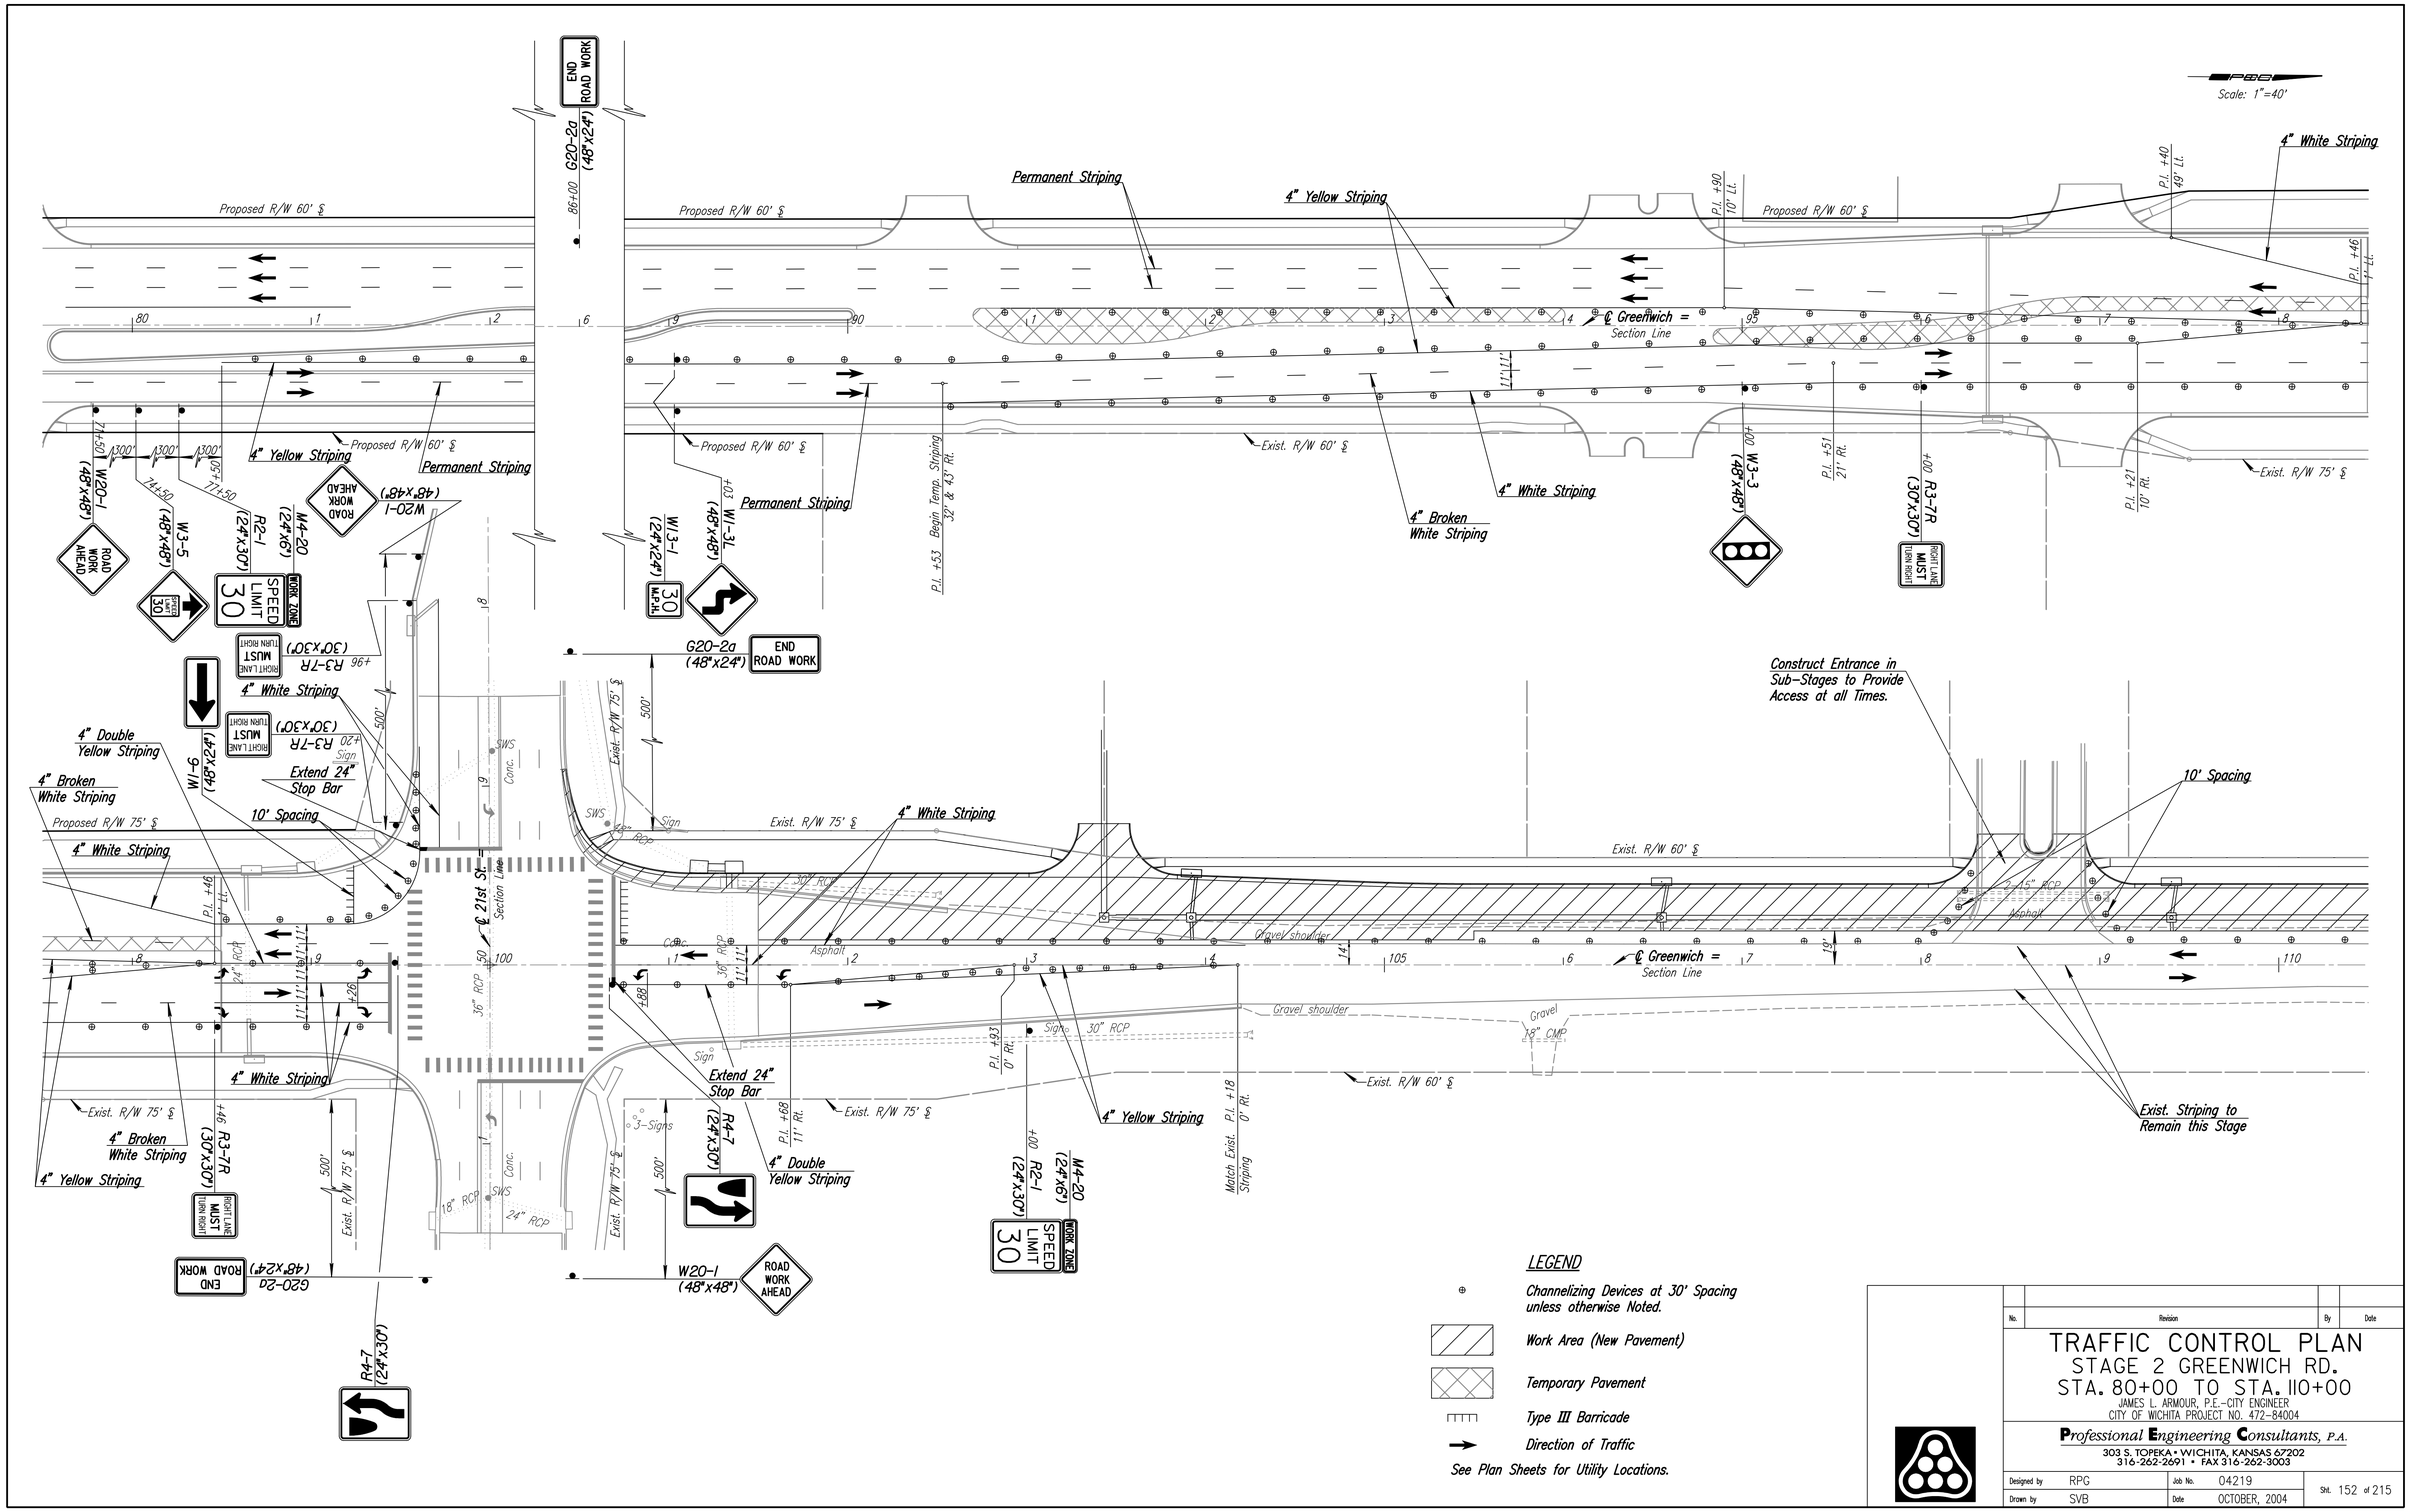

No.	Revision	By	Date

TRAFFIC CONTROL PLAN
STAGE 2 GREENWICH RD.
STA. 80+00 TO STA. 110+00

JAMES L. ARMOUR, P.E.-CITY ENGINEER
CITY OF WICHITA PROJECT NO. 472-84004

Professional Engineering Consultants, P.A.
303 S. TOPEKA • WICHITA, KANSAS 67202
316-262-2691 • FAX 316-262-3003

Designed by	RPG	Job No.	04219
Drawn by	SVB	Date	OCTOBER, 2004

DSN/R: RPG OPER: SVB SCALE: 1"=40'
I:/2004/04219/TRAFFIC CONTROL/STAGE4 80.DGN 10-11-2004 13:32:22 LAST REV: 9-28-2005 BY: svb