PROJECT NO.	YEAR	SHEET NO.	TOTAL SHEETS
472-84004	2005	175	215

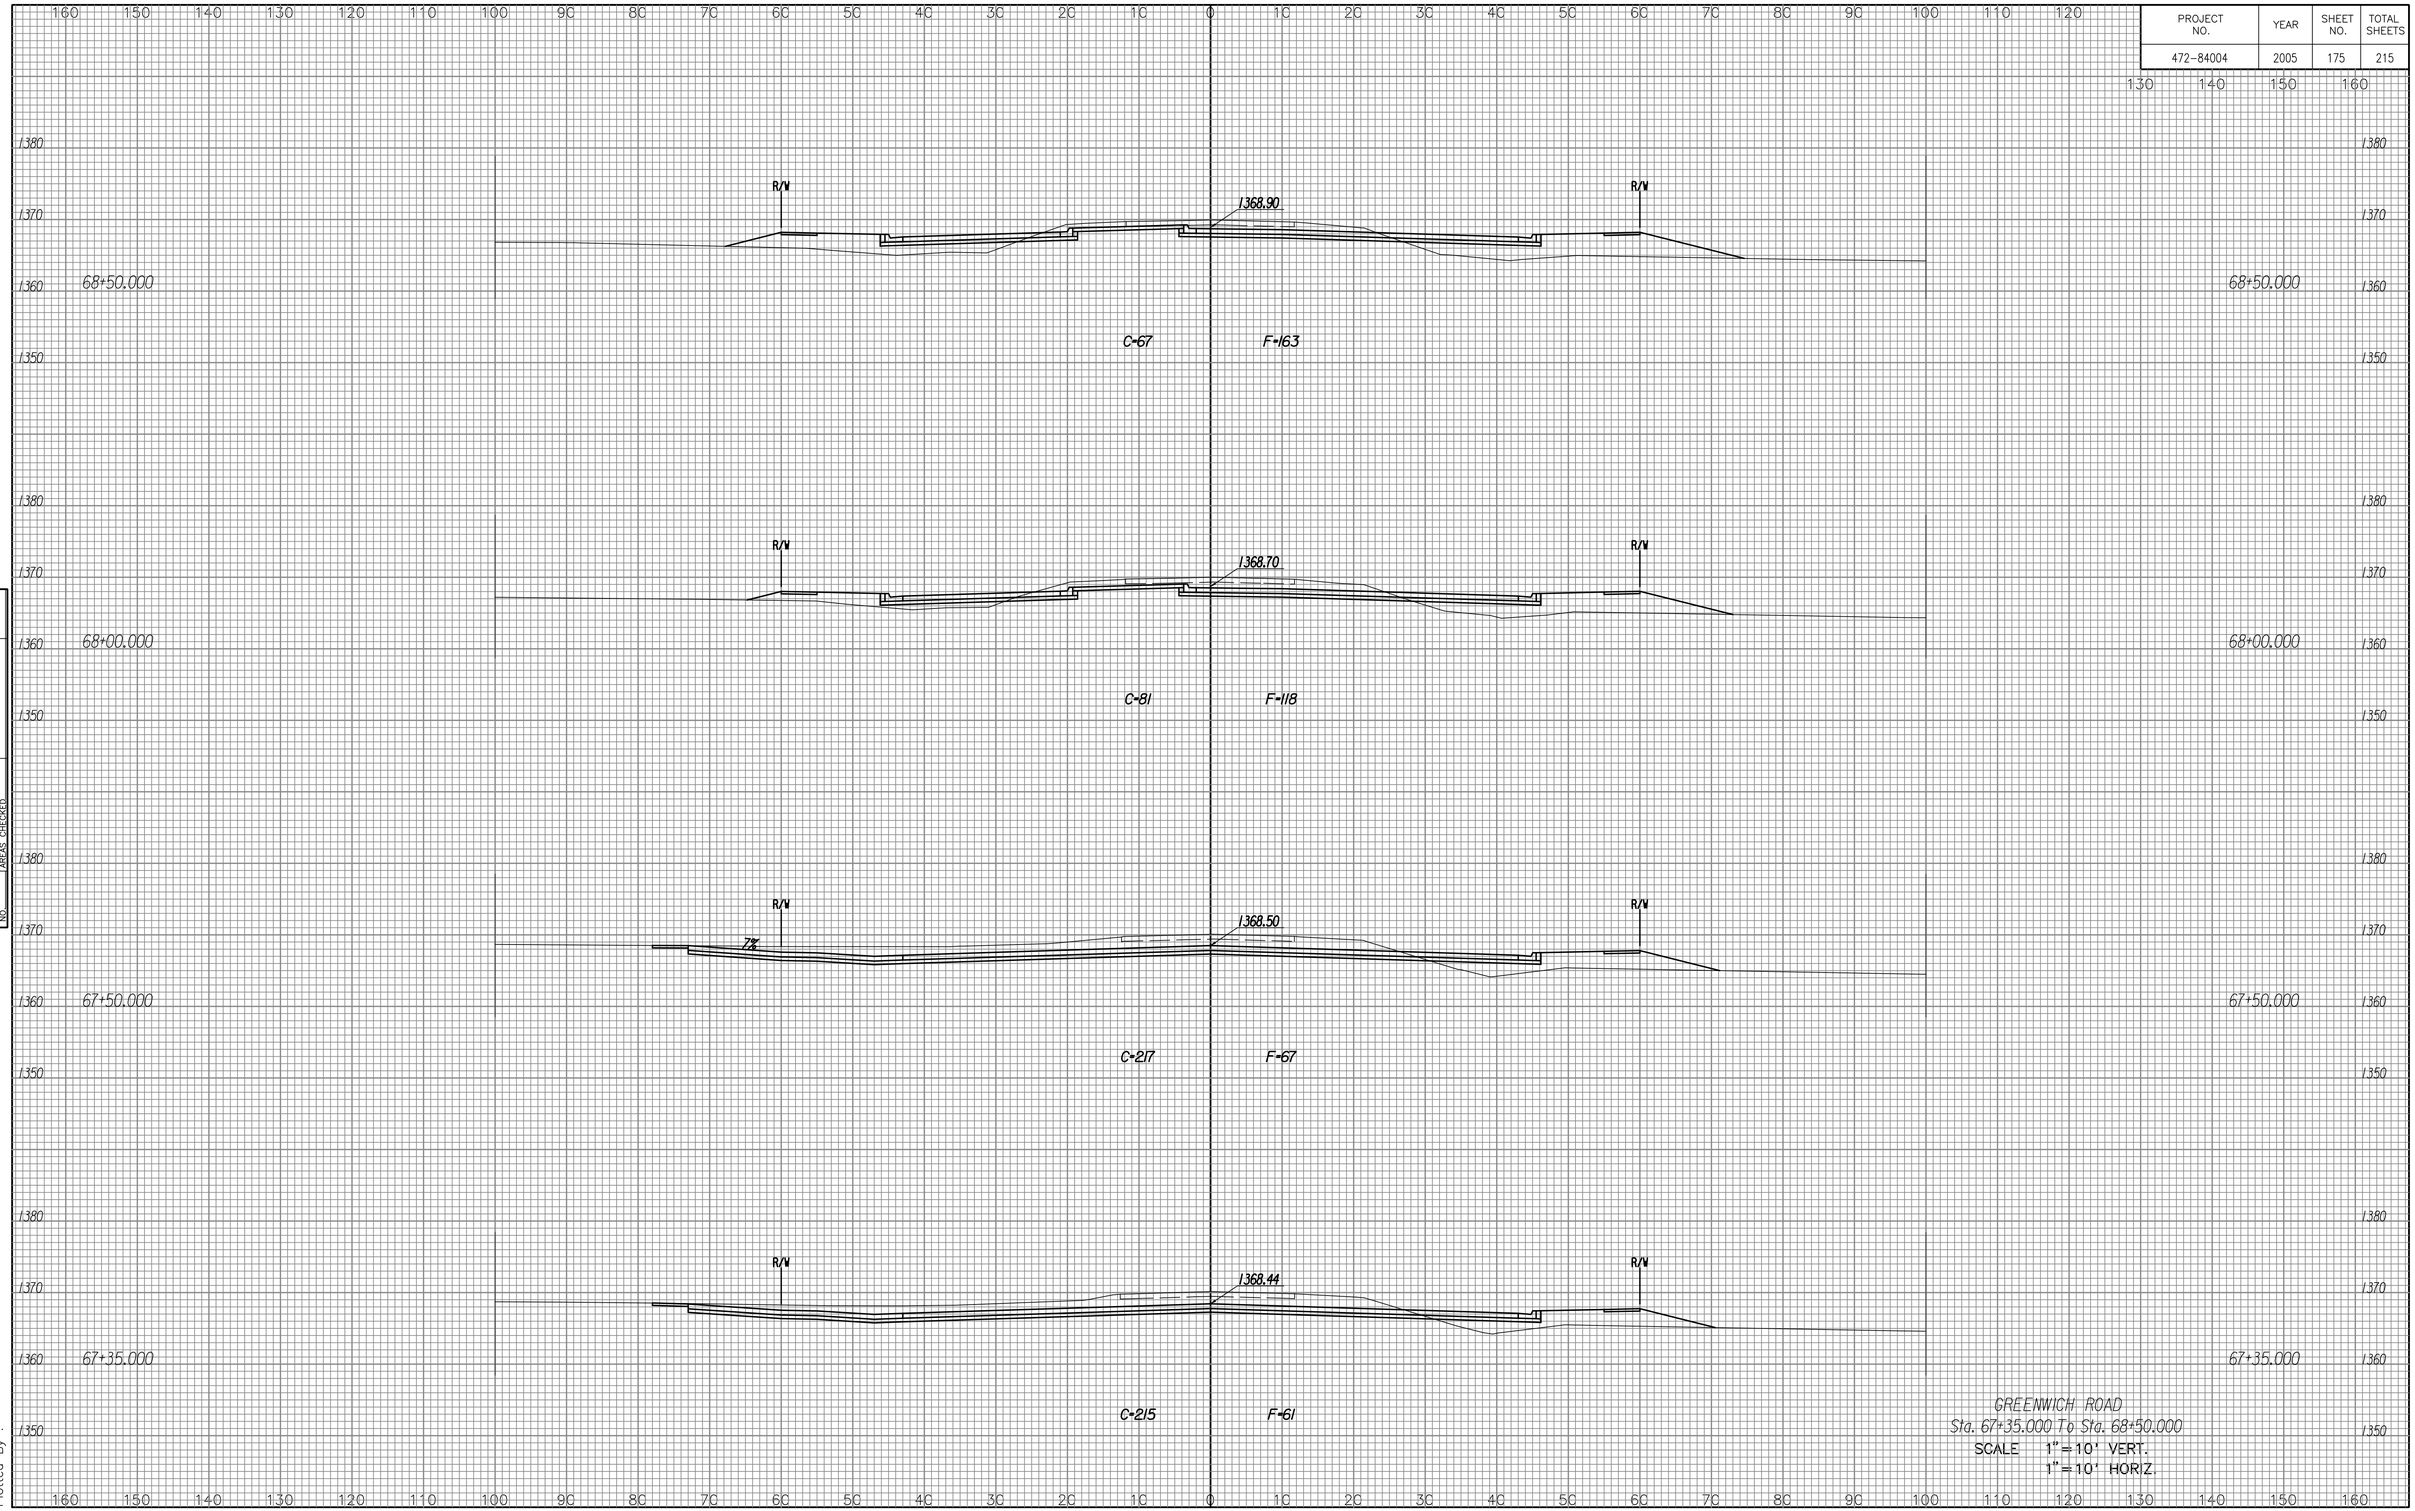

NOTE BOOK
NO.
TEMPLATE
AREAS
AREAS CHECKED

Drawn By :
Plotted By :