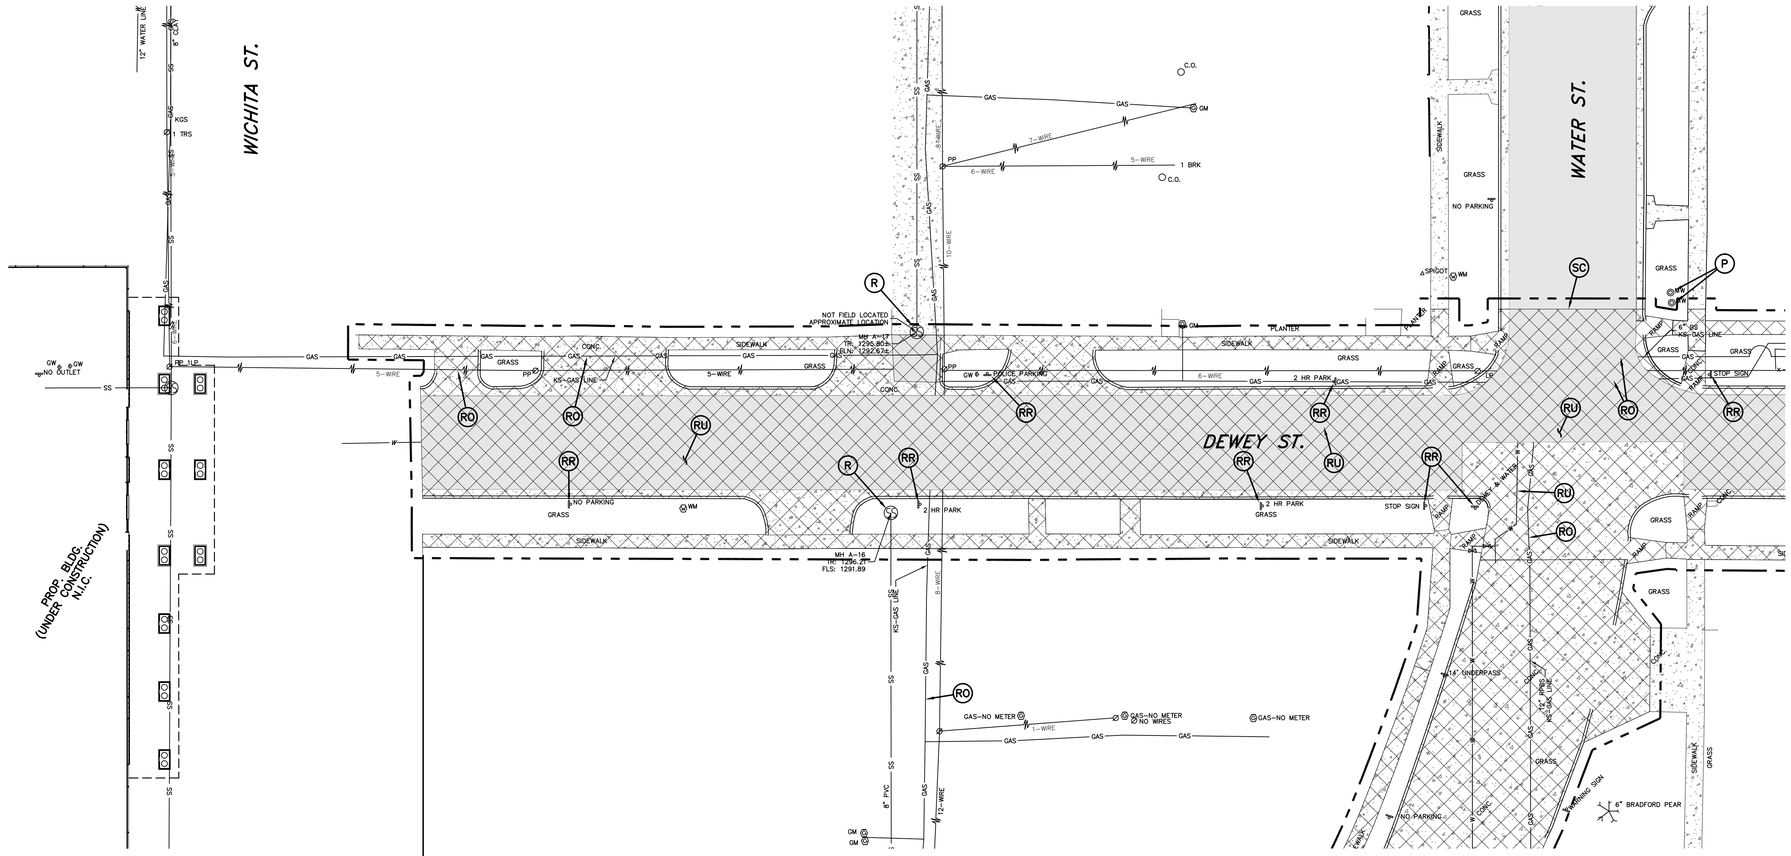

GRAPHIC SCALE

20 0 10 20 40

(IN FEET)
1 inch = 20 ft.

Survey Legend

	CONCRETE PAVING	ASPHALT PAVING	
AV	AIR VALVE (BLOW-OFF VALVE)	UNDERGROUND WATER	W
AS	AUTO SPRINKLER	UNDERGROUND STORM SEWER	
	BUSH	UNDERGROUND TELEPHONE CABLE	TUG
	STOCKADE FENCE	UNDERGROUND SANITARY SEWER	SS
	CHAINLINK FENCE	UNDERGROUND GAS	GAS
	BARBED WIRE FENCE	OVERHEAD CABLE	
EM	EM (ELECTRIC METER)	UNDERGROUND POWER CABLE (PUG)	PUG
E	ELECTRIC MANHOLE	CORRESPONDING NOTES	1
FH	FIRE HYDRANT	DEED	(D)
C.O.	CLEAN OUT	MEASURE	(M)
GM	GAS METER	CALCULATED	(C)
GV	GAS VALVE	PLAT DISTANCE	(P)
GW	GUY WIRE	RECORD DISTANCE	(R)
	IRON PIN (FOUND)	CALCULATED MEASURED DISTANCE	(Mc)
	IRON PIN (SET)	FINISHED FLOOR	FF
LP	LIGHT POLE	REINFORCED CONCRETE PIPE	RCP
	MAIL BOX	REINFORCED CONCRETE BOX	RCB
S	SANITARY SEWER MANHOLE	CORRUGATED METAL PIPE	CMP
ST	STORM SEWER MANHOLE	RIGHT OF WAY	R/W
T	TELEPHONE MANHOLE	PROPERTY LINE	℄
	STORM SEWER INLET	IRON PIN	IP
	POWER POLE	ACCESS EASEMENT	A/E
	GP (GUARD POST)	UTILITY EASEMENT	U/E
	RAILROAD	DRAINAGE EASEMENT	D/E
	RETAINING WALL	DRAINAGE & UTILITY EASEMENT	D & U/E
	HANDICAP PARKING	BUILDING LIMIT LINE	B/L
	SIGN	EXISTING CONTOURS	--1170--
	TRAFFIC SIGNAL	TOP OF RIM	TR
	RISER	TOP OF GRATE	TG
	WATER METER	FLOWLINE	FL
	WATER VALVE	EVERGREEN TREE	
SPKRV	SPRINKLER VALVE		
SPKHD	SPRINKLER HEAD	DECIDUOUS TREE	
MW	MONITORING WELL		
CONC	CONCRETE	BRUSH LINE	

LEGEND

LEGEND

- EXISTING ASPHALT TO BE REMOVED AND/OR CONCRETE CURB & GUTTER
- EXISTING CONCRETE TO BE REMOVED AND/OR CONCRETE CURB & GUTTER
- EXISTING ASPHALT
- (R) REMOVE & LEGALLY DISPOSE OF ALL MATERIAL OFF-SITE.
- (R1) REMOVE & SALVAGE SUITABLE COMPONENTS FOR REUSE
- (RO) REMOVAL BY OTHERS. NOT PART OF THIS CONTRACT.
- (RR) REMOVE & RETURN TO CITY OF WICHITA
- (P) MAINTAIN & PROTECT IN PLACE SEE UTILITY PLAN FOR DETAILS
- (SC) SAW-CUT/REMOVAL LIMIT LINES, CONTRACTOR TO SAW-CUT AS NECESSARY
- (RE) ELECTRIC POWER ITEMS TO BE REMOVED COORDINATE WITH ELECTRICAL COMPANY
- (RU) REMOVE/ABANDON ALL EXISTING UTILITIES RE: UTILITY PLANS
- (RL) REMOVE LANDSCAPING
- (LP) PROTECT EXISTING LANDSCAPING
- LIMITS OF DEMOLITION

GossenLivingston
Architecture
420 South Emporia
Wichita, KS 67202
Tel: (316) 265-9367
Fax: (316) 265-5646
Email: architects@glol.com

© 2004 Gossen Livingston Associates, Inc.

The drawing and all information herein is the exclusive property of Gossen Livingston Associates, Inc. and is not to be copied or used in any way without the express written consent of Gossen Livingston Associates, Inc. All drawings, specification, ideas, designs and arrangements appearing herein constitute the original and unpublished Work of:

Gossen Livingston Associates, Inc.

JOHNSON & ASSOCIATES
Johnson & Associates, Inc.
100 E. California Ave. - Third Floor
Oklahoma City, OK 73104
(405) 235-8075 FAX (405) 235-8078
Certificate of Authorization #E-1128 EXP. DATE: 12-31-2006

TIMOTHY W. JOHNSON LICENSED 10489 KANSAS PROFESSIONAL ENGINEER

WICHITA WATERWALK

PUBLIC IMPROVEMENTS PHASE I

Mark	Date:	Description

DEWEY STREET DEMOLITION PLAN

Job No.	
Date	02-15-05
Drawn	BC
Checked	PB

D1.2 OF 7 Dwg. 14 of 68

MICROSTATION FILE: H:\215\215033\215033-GMA\ 02/15/05 at 16:55 SCALE: 1 Last Updated by: SJALE
XREFS LOADED: 215002-BKGD 215003-MISC ADDITIONAL XREFS LOADED: Grid Misc PLAN-2