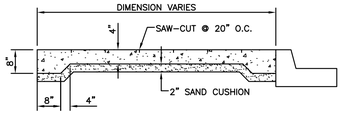

COLORED CONCRETE SIDEWALK SECTION

4" THICK w/20"x 20" SAW-CUT GRID, LIGHT SAND BLAST FINISH, COLOR EQUAL TO SCOFIELD H61 #10 (WICHITA RED)

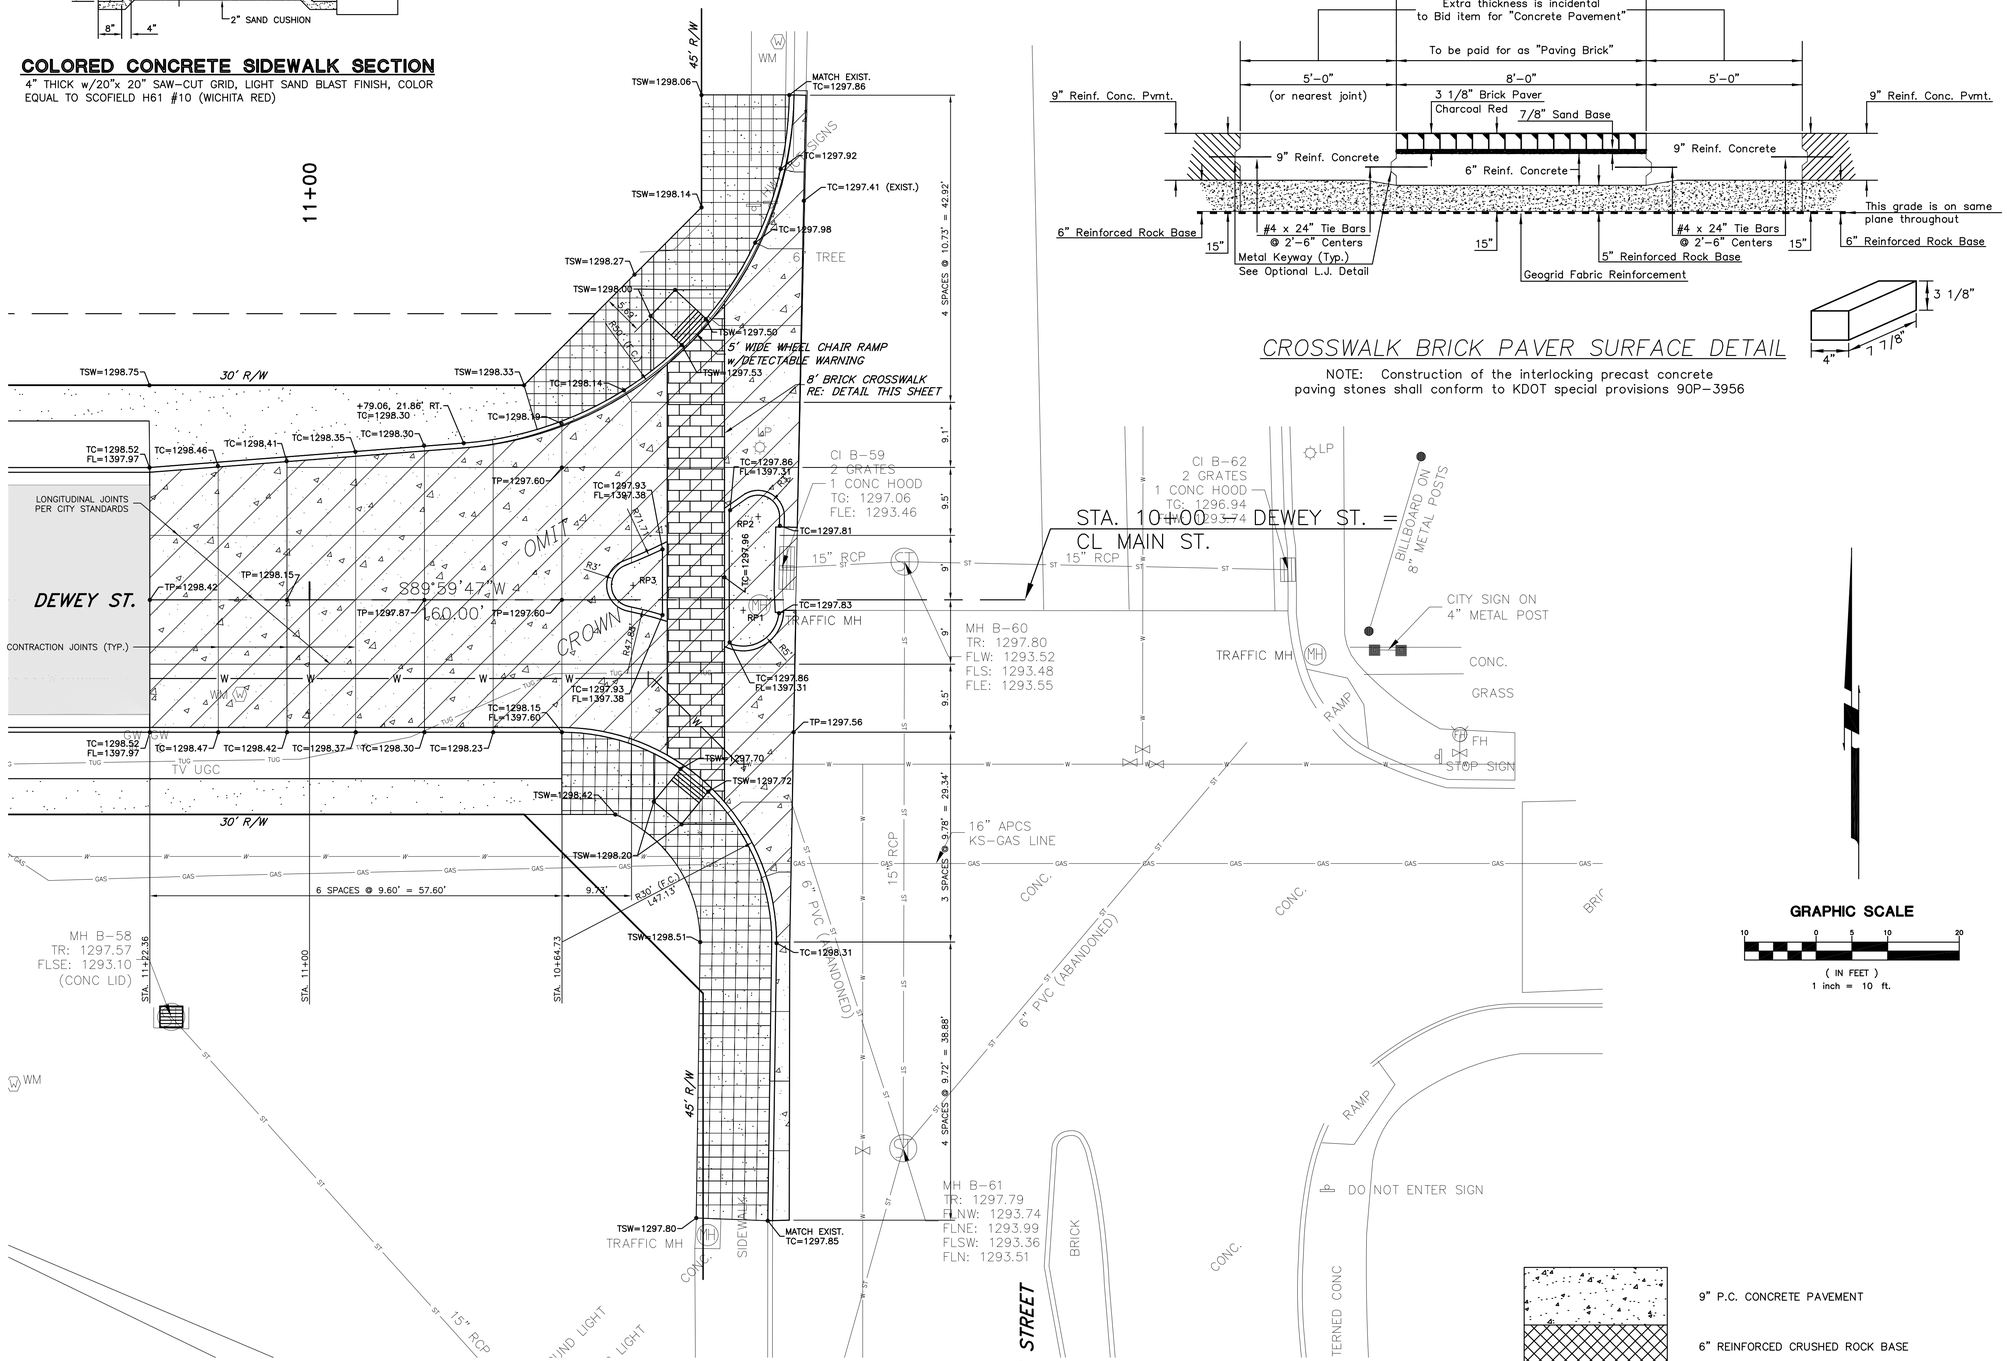

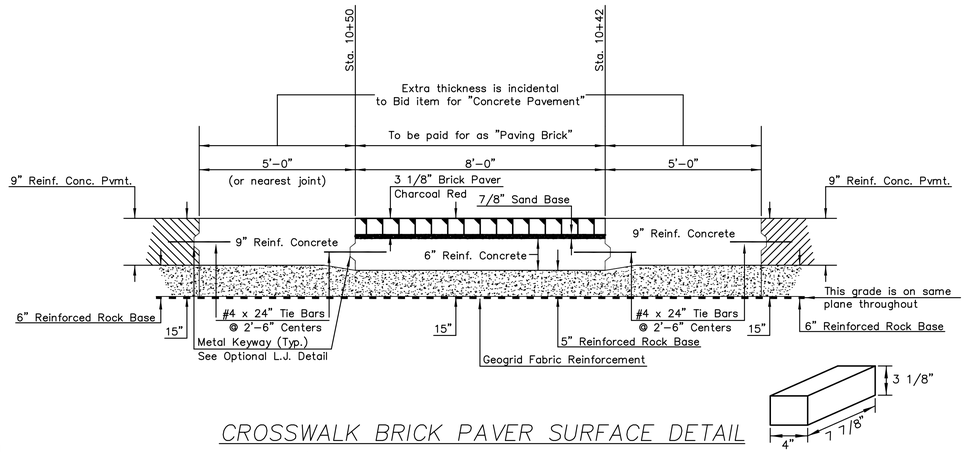

CROSSWALK BRICK PAVER SURFACE DETAIL

NOTE: Construction of the interlocking precast concrete paving stones shall conform to KDOT special provisions 90P-3956

GRAPHIC SCALE

10 0 5 10 20

(IN FEET)
1 inch = 10 ft.

ISLAND LAYOUT		
RADIUS POINT 1	N=9134.7428, E=10685.9181	STA. 10+39.39, 1.47' LT.
RADIUS POINT 2	N=9147.8508, E=10688.0118	STA. 10+37.30, 11.64' RT.
RADIUS POINT 3	N=9138.2314, E=10670.5179	STA. 10+54.79, 2.02' RT.

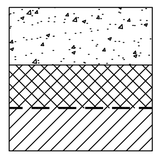

9" P.C. CONCRETE PAVEMENT

6" REINFORCED CRUSHED ROCK BASE
GEOGRID FABRIC REINFORCEMENT
6" COMPACTED SUBGRADE (90% STD. DENSITY)

CONCRETE PAVEMENT DETAIL

GossenLivingston
Architecture
420 South Emporia
Wichita, KS 67202
Tel: (316) 265-9367
Fax: (316) 265-5646
Email: architects@gl.com

© 2005 Gossen Livingston Associates, Inc.

The drawing and all information herein is the exclusive property of Gossen Livingston Associates, Inc. and is not to be copied or used in any way without the express written consent of Gossen Livingston Associates, Inc. All drawings, specification, ideas, designs and arrangements appearing herein constitute the original and unpublished Work of:

Gossen Livingston Associates, Inc.

Johnson & Associates, Inc.
100 E. California Ave. - Third Floor
Oklahoma City, OK 73104
(405) 235-8075 FAX (405) 235-8078
Certificate of Authorization #E-1128 EXP. DATE: 12-31-2006

TIMOTHY W. JOHNSON LICENSED 10489 KANSAS PROFESSIONAL ENGINEER

WICHITA WATERWALK

PUBLIC IMPROVEMENTS PHASE I

Mark	Date:	Description

MAIN STREET & DEWEY STREET DETAIL

Job No.	
Date	02-15-05
Drawn	BC
Checked	PB

P3.7 OF 8 Dwg. 31 of 68

ACAD FILE: H:\2215\215003\2215003-051.dwg, 2/15/05 4:08:24 PM, SCALE: 40, last saved by: E.E.
XREFS LOADED: 2215-CONTOURS, ADDITIONAL XREFS LOADED: 2215002-BKGD, 2215003-BKGD
2215TOPO, 2215002 PPLT