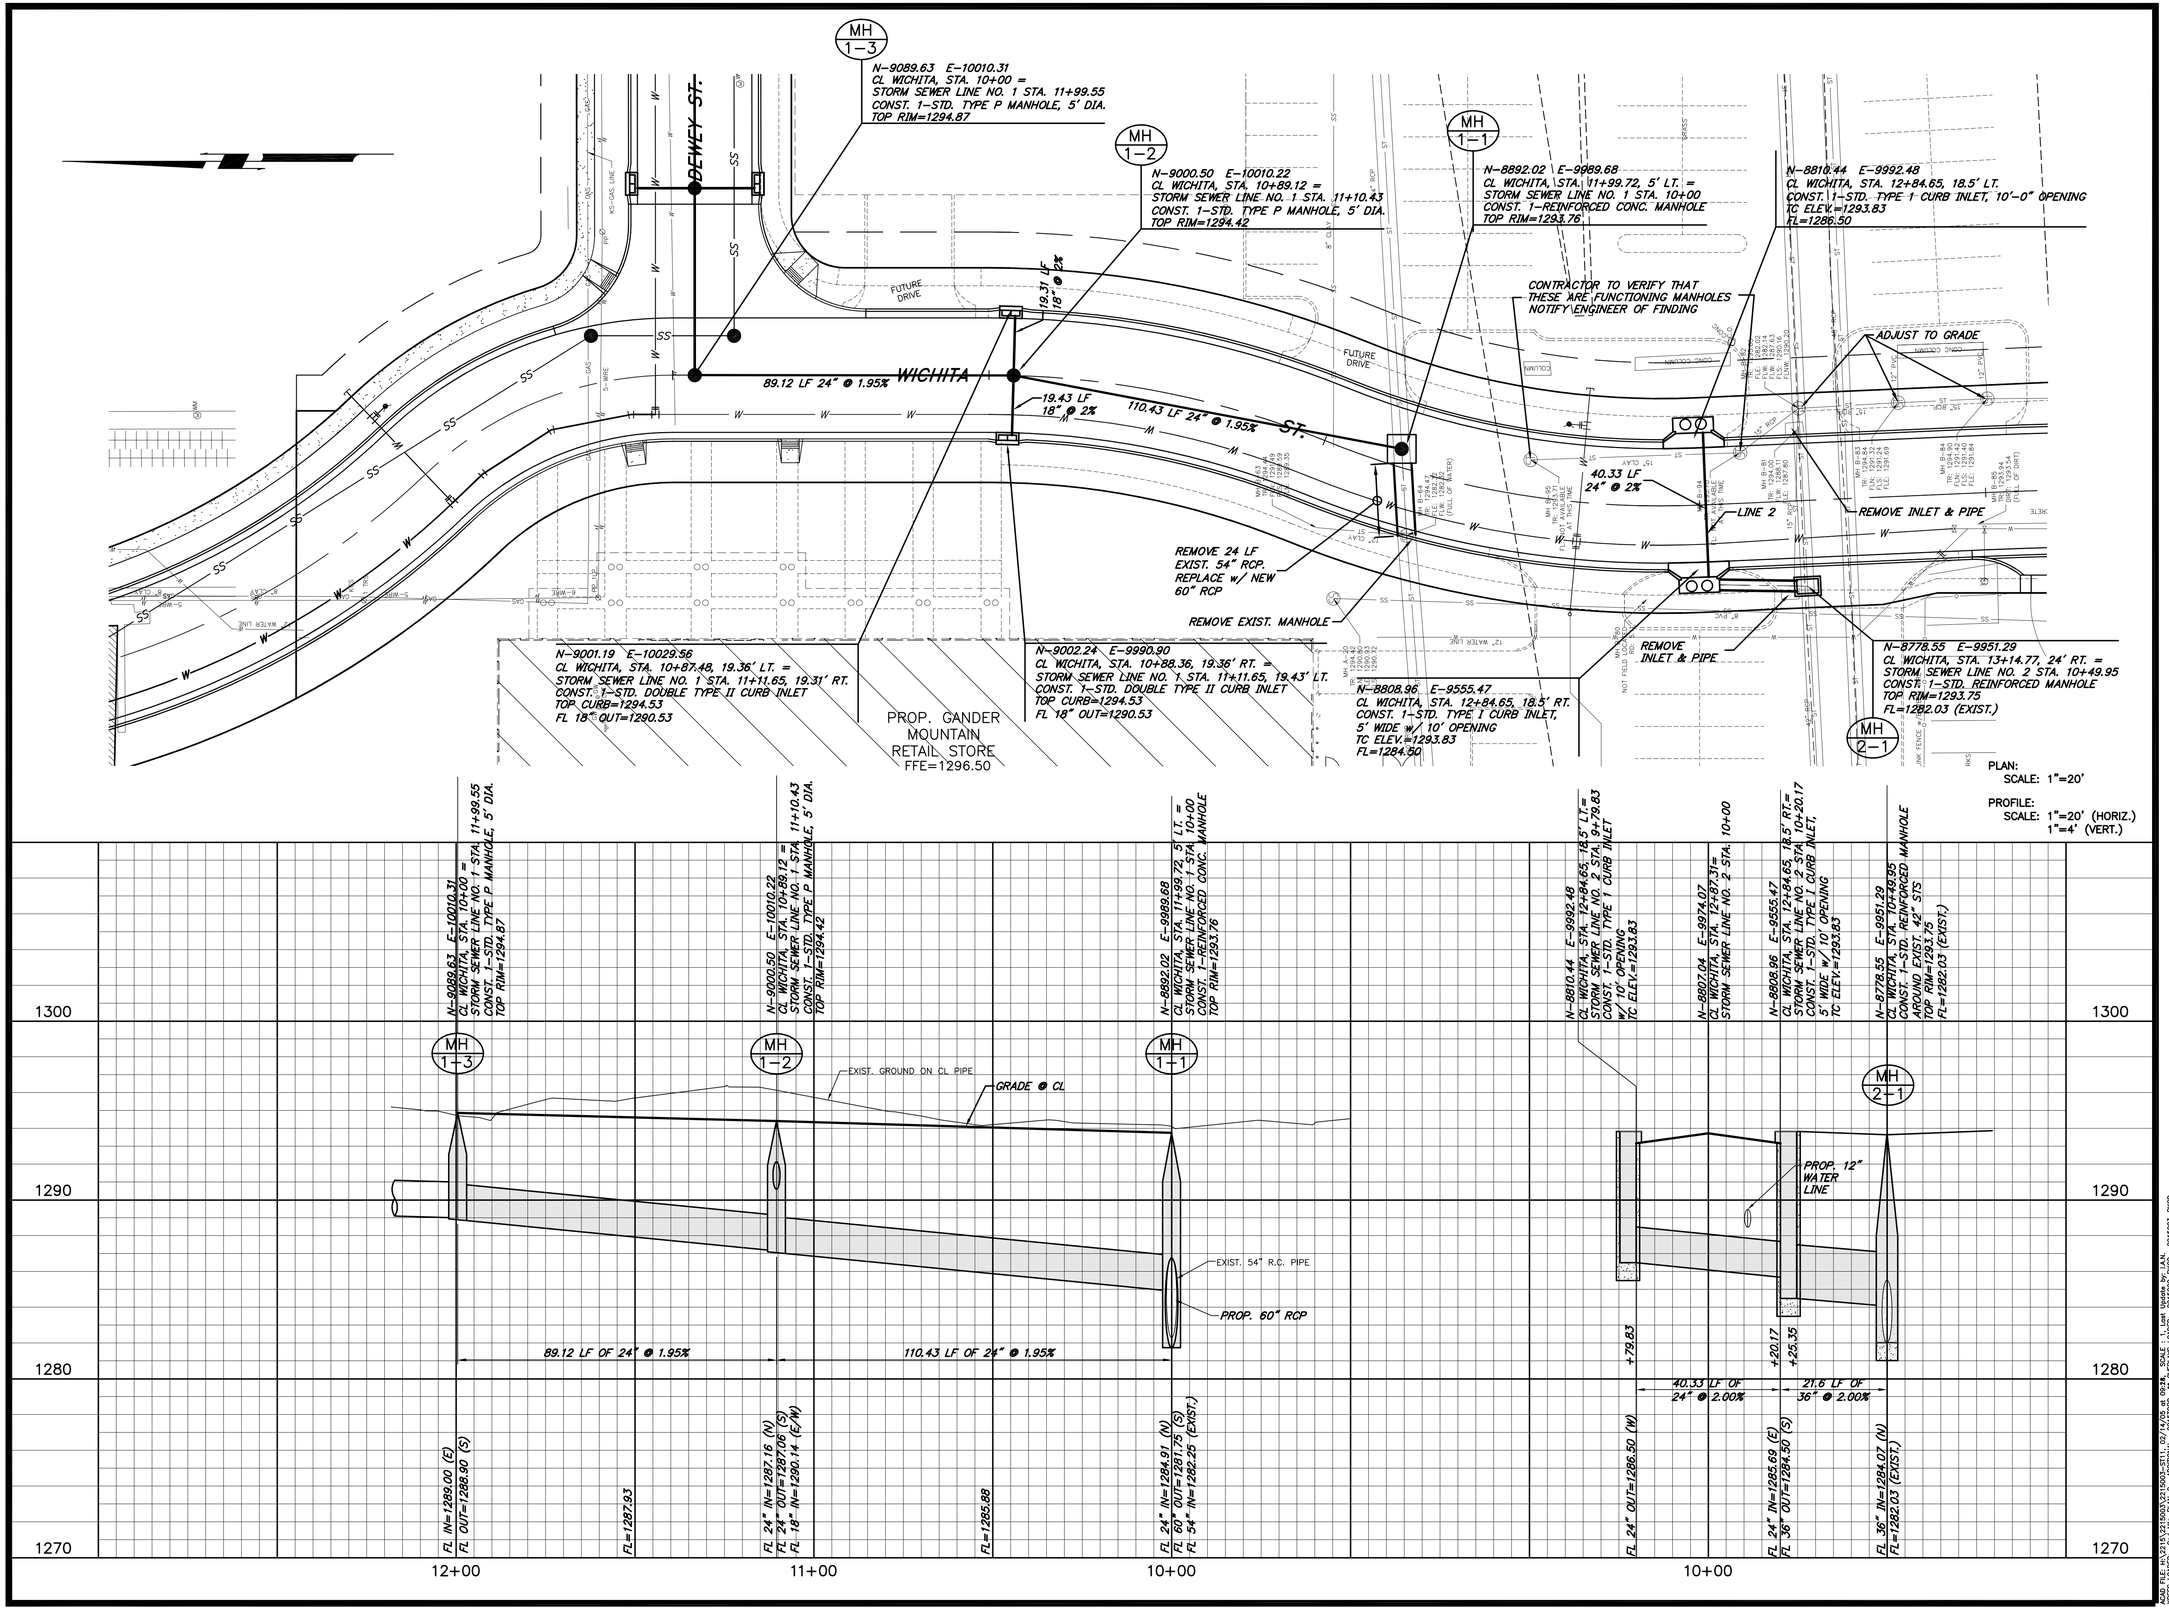

GossenLivingston
Architecture
420 South Emporia
Wichita, KS 67202
Tel: (316) 265-9367
Fax: (316) 265-5646
Email: architects@glai.com

© 2005 Gossen Livingston Associates, Inc.

The drawing and all information herein is the exclusive property of Gossen Livingston Associates, Inc. and is not to be copied or used in any way without the express written consent of Gossen Livingston Associates, Inc. All drawings, specification, ideas, designs and arrangements appearing herein constitute the original and unpublished Work of:

Gossen Livingston Associates, Inc.

JOHNSON & ASSOCIATES
Johnson & Associates, Inc.
100 E. California Ave. - Third Floor
Oklahoma City, OK 73104
(405) 235-8075 FAX (405) 235-8078
Certificate of Authorization #E-1128 EXP. DATE: 12-31-2006

TIMOTHY W. JOHNSON
LICENSED
10489
KANSAS
PROFESSIONAL ENGINEER

WICHITA WATERWALK

PUBLIC IMPROVEMENTS PHASE I

Mark	Date:	Description

WICHITA STREET
STORM SEWER PLAN & PROFILE

Job No.	
Date	02-15-05
Drawn	BC
Checked	PB

ST1.1
OF
3
Dwg. 61 of 68

ACAD FILE: N:\215\215003\215003-ST1.dwg 02/14/05 at 09:16, SCALE: 1, Last Update by J.A.N.
XREFS LOADED: Grid Min-PLAN-2, ADDITIONAL: 215TOPO **OVERLAYS LOADED: 215002-BM02, 215002-BM03