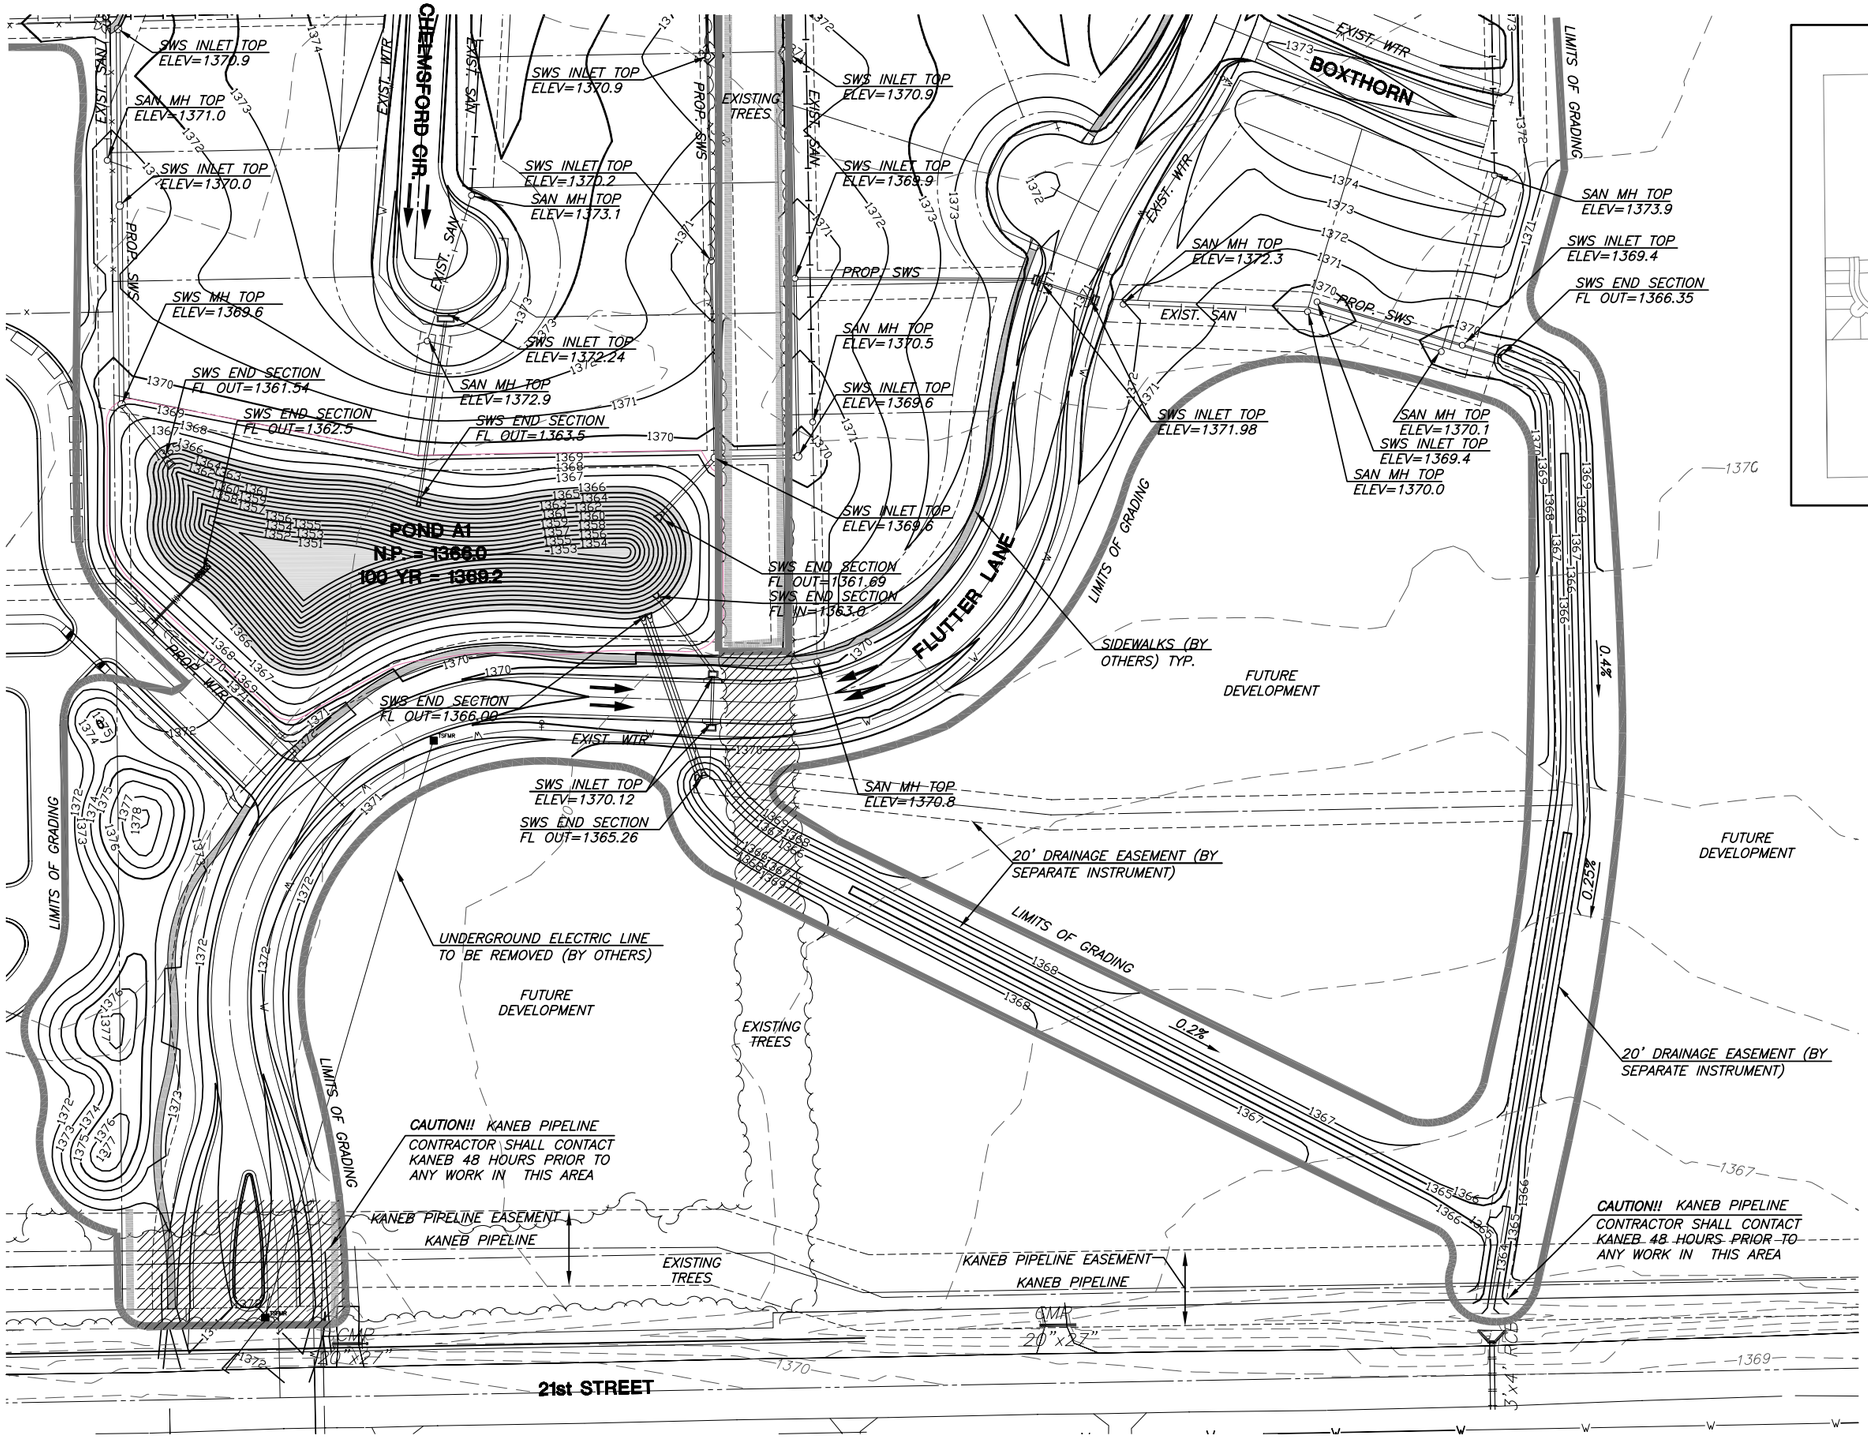

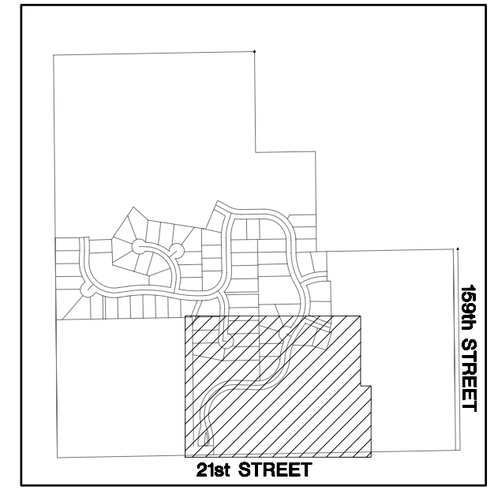

VICINITY MAP

N

SCALE: 1"=50'

50 25 0 50

LEGEND

- PROPOSED TREE PROTECTION
- PROPOSED STORM WATER SEWER
- EXISTING WATER LINE
- EXISTING SANITARY SEWER LINE
- 1359 EXISTING CONTOURS
- 1360 PROPOSED CONTOURS
- LIMITS OF GRADING
- NORMAL POOL
- DRAINAGE ARROWS
- TREE REMOVAL

MKEC ENGINEERING CONSULTANTS, INC.
411 N. WEBB ROAD
WICHITA, KS. 67206
316 - 684 - 9600

GRADING PLANS
MONARCH LANDING ADDITION
PHASE 1

GRADING PLAN
SHEET TITLE

468-84318
PROJECT NUMBER

MLP
DESIGN BY

MLP
DRAWN BY

GJA
CHECKED BY

ISSUED
March 07

REVISED

SHEET NO.
3 of 16

J:\CIVIL\06201\DWG\GRAD\PH1\06201_G1.DWG

PLOTTED: Wednesday, March 07, 2007 @ 10:17AM