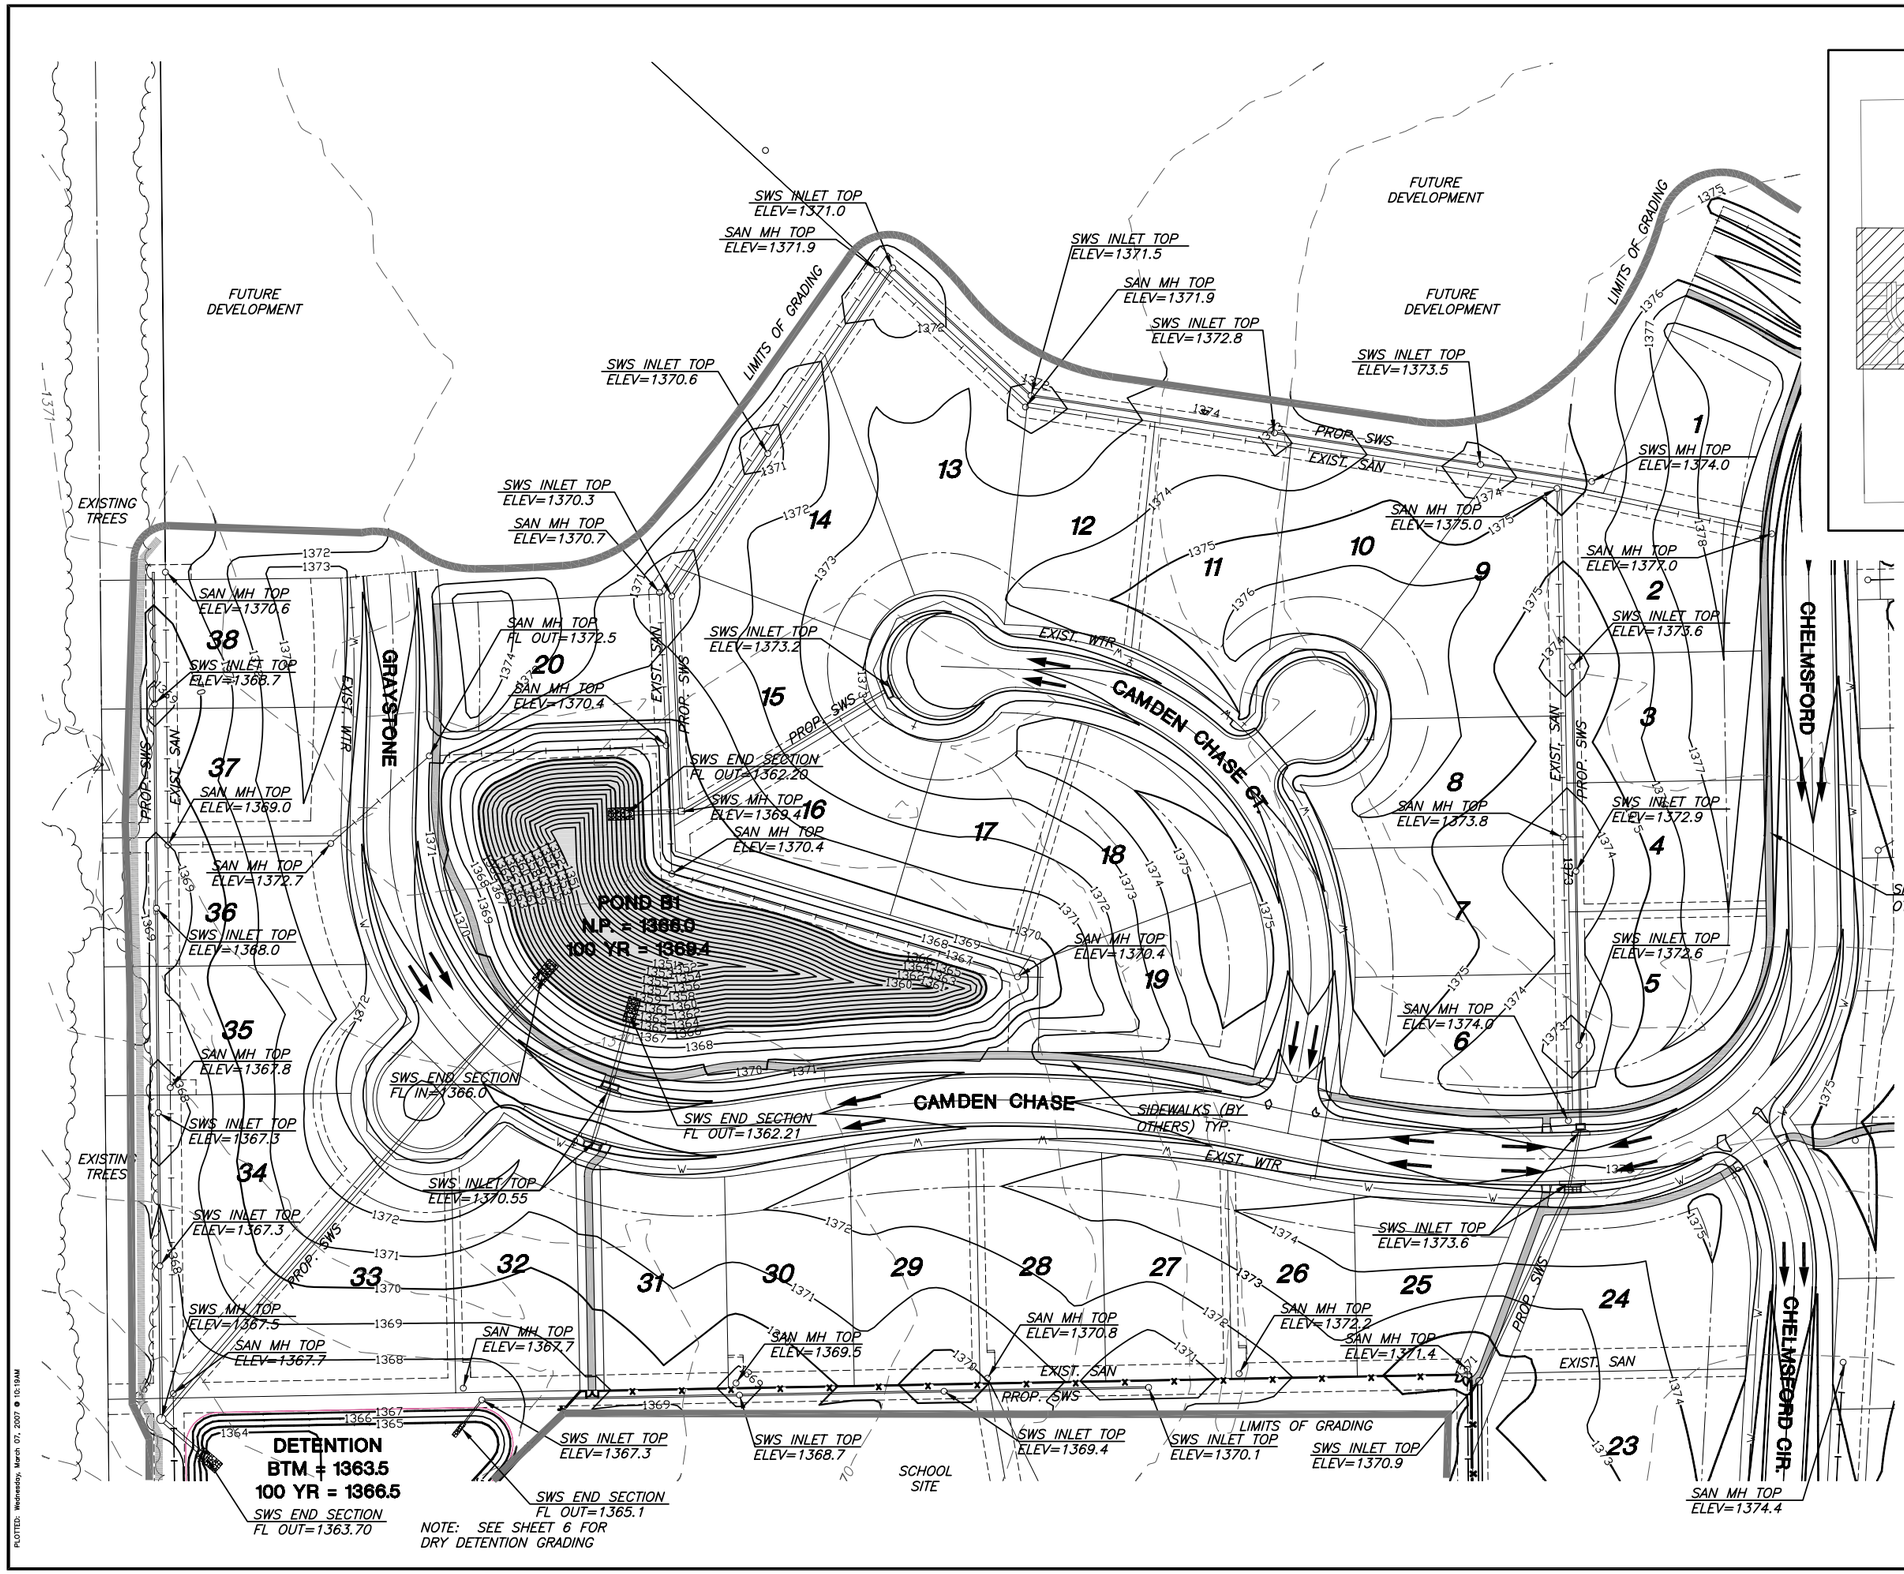
FUTURE DEVELOPMENT
EXISTING TREES
GRAYSTONE
CAMDEN CHASE
CAMDEN CHASE CT.
CHELMSFORD
CHELMSFORD CIR.
159th STREET
LIMITS OF GRADING
SIDEWALKS (BY OTHERS) TYP.
POND B1
N.P. = 1366.0
100 YR = 1369.4
DETENTION
BTM = 1363.5
100 YR = 1366.5
SCHOOL SITE
SWS INLET TOP ELEV=1371.0
SAN MH TOP ELEV=1371.9
SWS INLET TOP ELEV=1371.5
SAN MH TOP ELEV=1371.9
SWS INLET TOP ELEV=1372.8
SWS INLET TOP ELEV=1373.5
SWS INLET TOP ELEV=1370.6
SWS INLET TOP ELEV=1370.3
SAN MH TOP ELEV=1370.7
SWS MH TOP ELEV=1374.0
SAN MH TOP ELEV=1375.0
SAN MH TOP ELEV=1377.0
SWS INLET TOP ELEV=1373.6
SAN MH TOP ELEV=1370.6
SWS INLET TOP ELEV=1368.7
SAN MH TOP FL OUT=1372.5
SAN MH TOP ELEV=1370.4
SWS INLET TOP ELEV=1373.2
SWS END SECTION FL OUT=1362.29
SWS MH TOP ELEV=1369.4
SAN MH TOP ELEV=1370.4
SAN MH TOP ELEV=1369.0
SAN MH TOP ELEV=1372.7
SWS INLET TOP ELEV=1368.0
SAN MH TOP ELEV=1367.8
SWS INLET TOP ELEV=1367.3
SWS END SECTION FL IN=1366.0
SWS END SECTION FL OUT=1362.21
SWS INLET TOP ELEV=1370.55
SWS INLET TOP ELEV=1367.3
SWS MH TOP ELEV=1367.5
SAN MH TOP ELEV=1367.7
SAN MH TOP ELEV=1367.7
SAN MH TOP ELEV=1370.4
SAN MH TOP ELEV=1373.8
SWS INLET TOP ELEV=1372.9
SWS INLET TOP ELEV=1372.6
SAN MH TOP ELEV=1374.0
SWS INLET TOP ELEV=1373.6
SAN MH TOP ELEV=1372.2
SAN MH TOP ELEV=1371.4
SAN MH TOP ELEV=1370.8
SAN MH TOP ELEV=1369.5
SWS INLET TOP ELEV=1367.3
SWS INLET TOP ELEV=1368.7
SWS INLET TOP ELEV=1369.4
SWS INLET TOP ELEV=1370.1
SWS INLET TOP ELEV=1370.9
SAN MH TOP ELEV=1374.4
SWS END SECTION FL OUT=1365.1
SWS END SECTION FL OUT=1363.70
NOTE: SEE SHEET 6 FOR DRY DETENTION GRADING
EXIST. WTR.
EXIST. SAN
PROP. SWS
PROP. SWS
EXIST. SAN
EXIST. SAN
PROP. SWS
EXIST. SAN
PROP. SWS
EXIST. SAN
PROP. SWS