FHWA REGION NO.	STATE	PROJECT NUMBER	FISCAL YEAR	SHEET NUMBER	TOTAL SHEETS
7	KANSAS	87N-0385-01	2006	29	43

Major construction activities completed.

Work Zone.

SCALE 1" = 20'
IRON = •

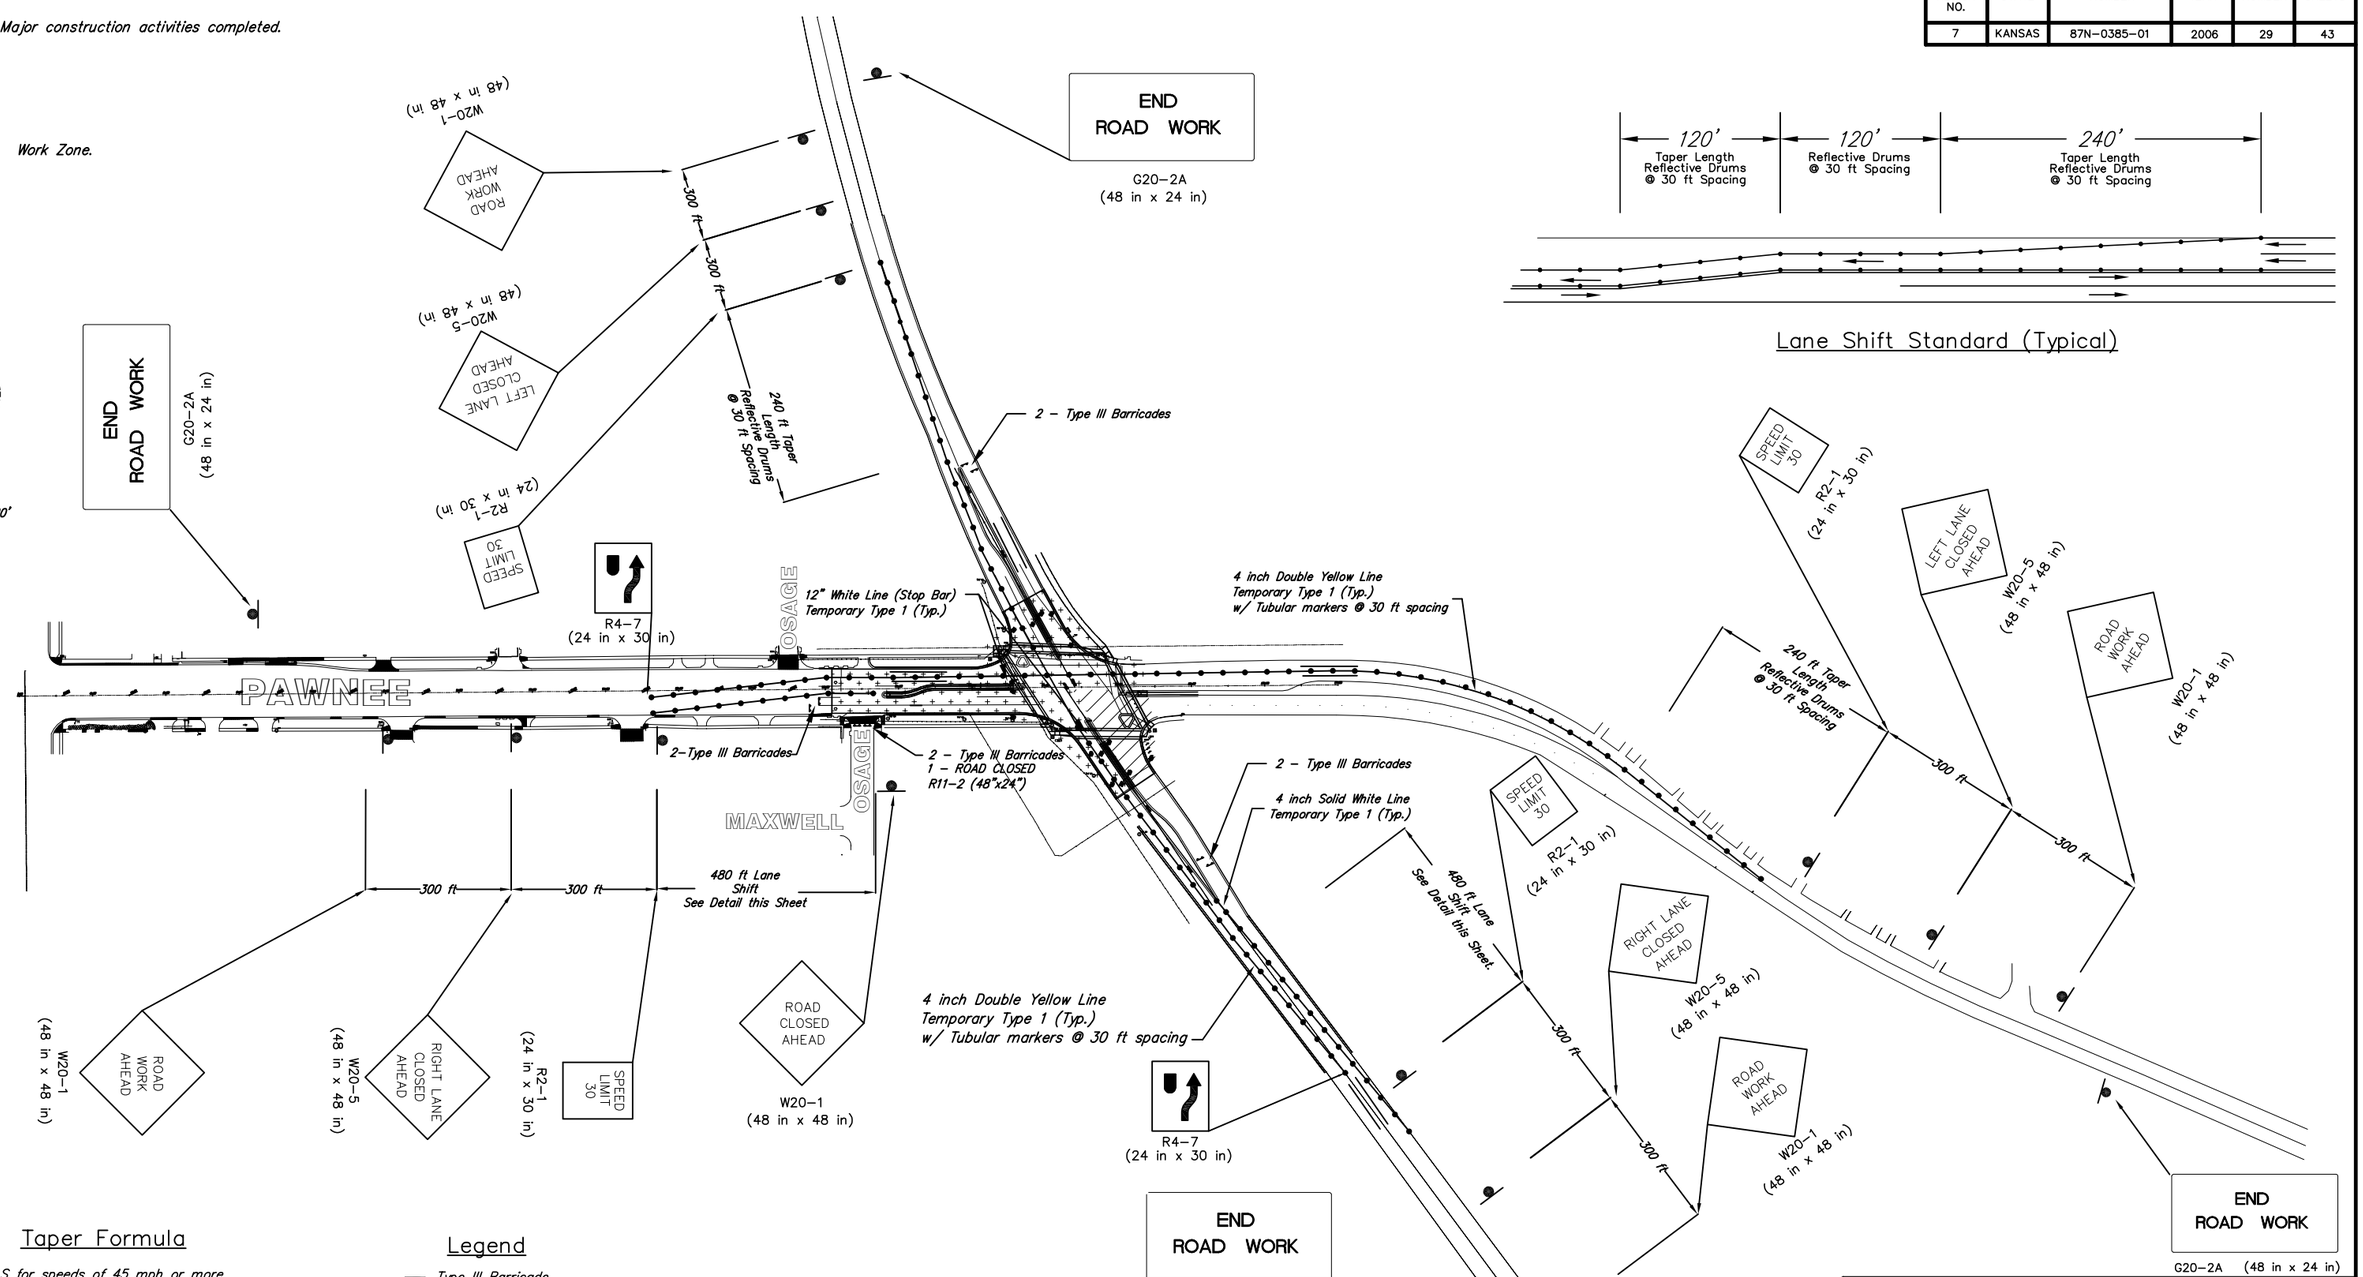

Taper Formula

L = W * S for speeds of 45 mph or more

L = (WS^2)/60 for speeds of 40 mph or less

Where:
L = minimum length of taper
S = numerical value of posted speed prior to work
W = width of offset

Legend

- Type III Barricade
- Type B Warning Light
- Reflective Drones/Drums
- Sign
- Traffic Flow

The contractor shall eradicate all existing roadway markings that are in conflict with this plan and reinstall upon project completion. The cost of this work shall be susidiary to other items of work.

R3-1
24"x24"

(As needed)

If possible shall be mounted overhead, but if not, then place on far left corners facing approaching traffic.

Pawnee and McLean Improvements
Traffic Control - Phase 2B
WICHITA, KANSAS

Ruggles & Bohm, P.A.
Engineering, Surveying, Land Planning
924 North Main
Wichita, Kansas 67203
www.rbkansas.com
(316) 264-8008
(316) 264-4621 fax
E-mail: info@rbkansas.com

DESIGN	DRAWN	REVIEW	UTILITY	DATE
PDC	PDC	6/25/06		Oct. 27, 2005

DRAWING FILE: Traffic Control
PROJECT NUMBER: 472-84007
RB JOB: 258IT
SHEET 29 OF 43