STATE	PROJECT NO.	YEAR	SHEET NO.	TOTAL SHEETS
KANSAS	54-87 K-8258-07	2004	13	101

CURVE DATA

Curve No.	Curve Location	P.I. Sta. (Bk.)	Delta (DMS)	Radius (m)	Tangent (m)	Length (m)	External (m)	Super
63	℄ South F.R.	4+641.175	03°08'41" Rt.	1 500.000	41.175	82.329	0.565	N.C.
64	℄ South F.R.	4+728.906	03°33'26" Lt.	1 500.000	46.577	93.125	0.723	"

CURVE DATA SOUTH FRONTAGE ROAD TO EXISTING

Curve No.	Curve Location	P.I. Sta. (Bk.)	Delta (DMS)	Radius (m)	Tangent (m)	Length (m)	External (m)	Super
S3	So. Ftg. Rd. Tie-In	4+854.603	06°02'28" Lt.	1 500.000	79.150	158.153	2.087	N.C.
S4	So. Ftg. Rd. Tie-In	5+022.442	06°46'43" Rt.	1 500.000	88.836	177.464	2.628	"

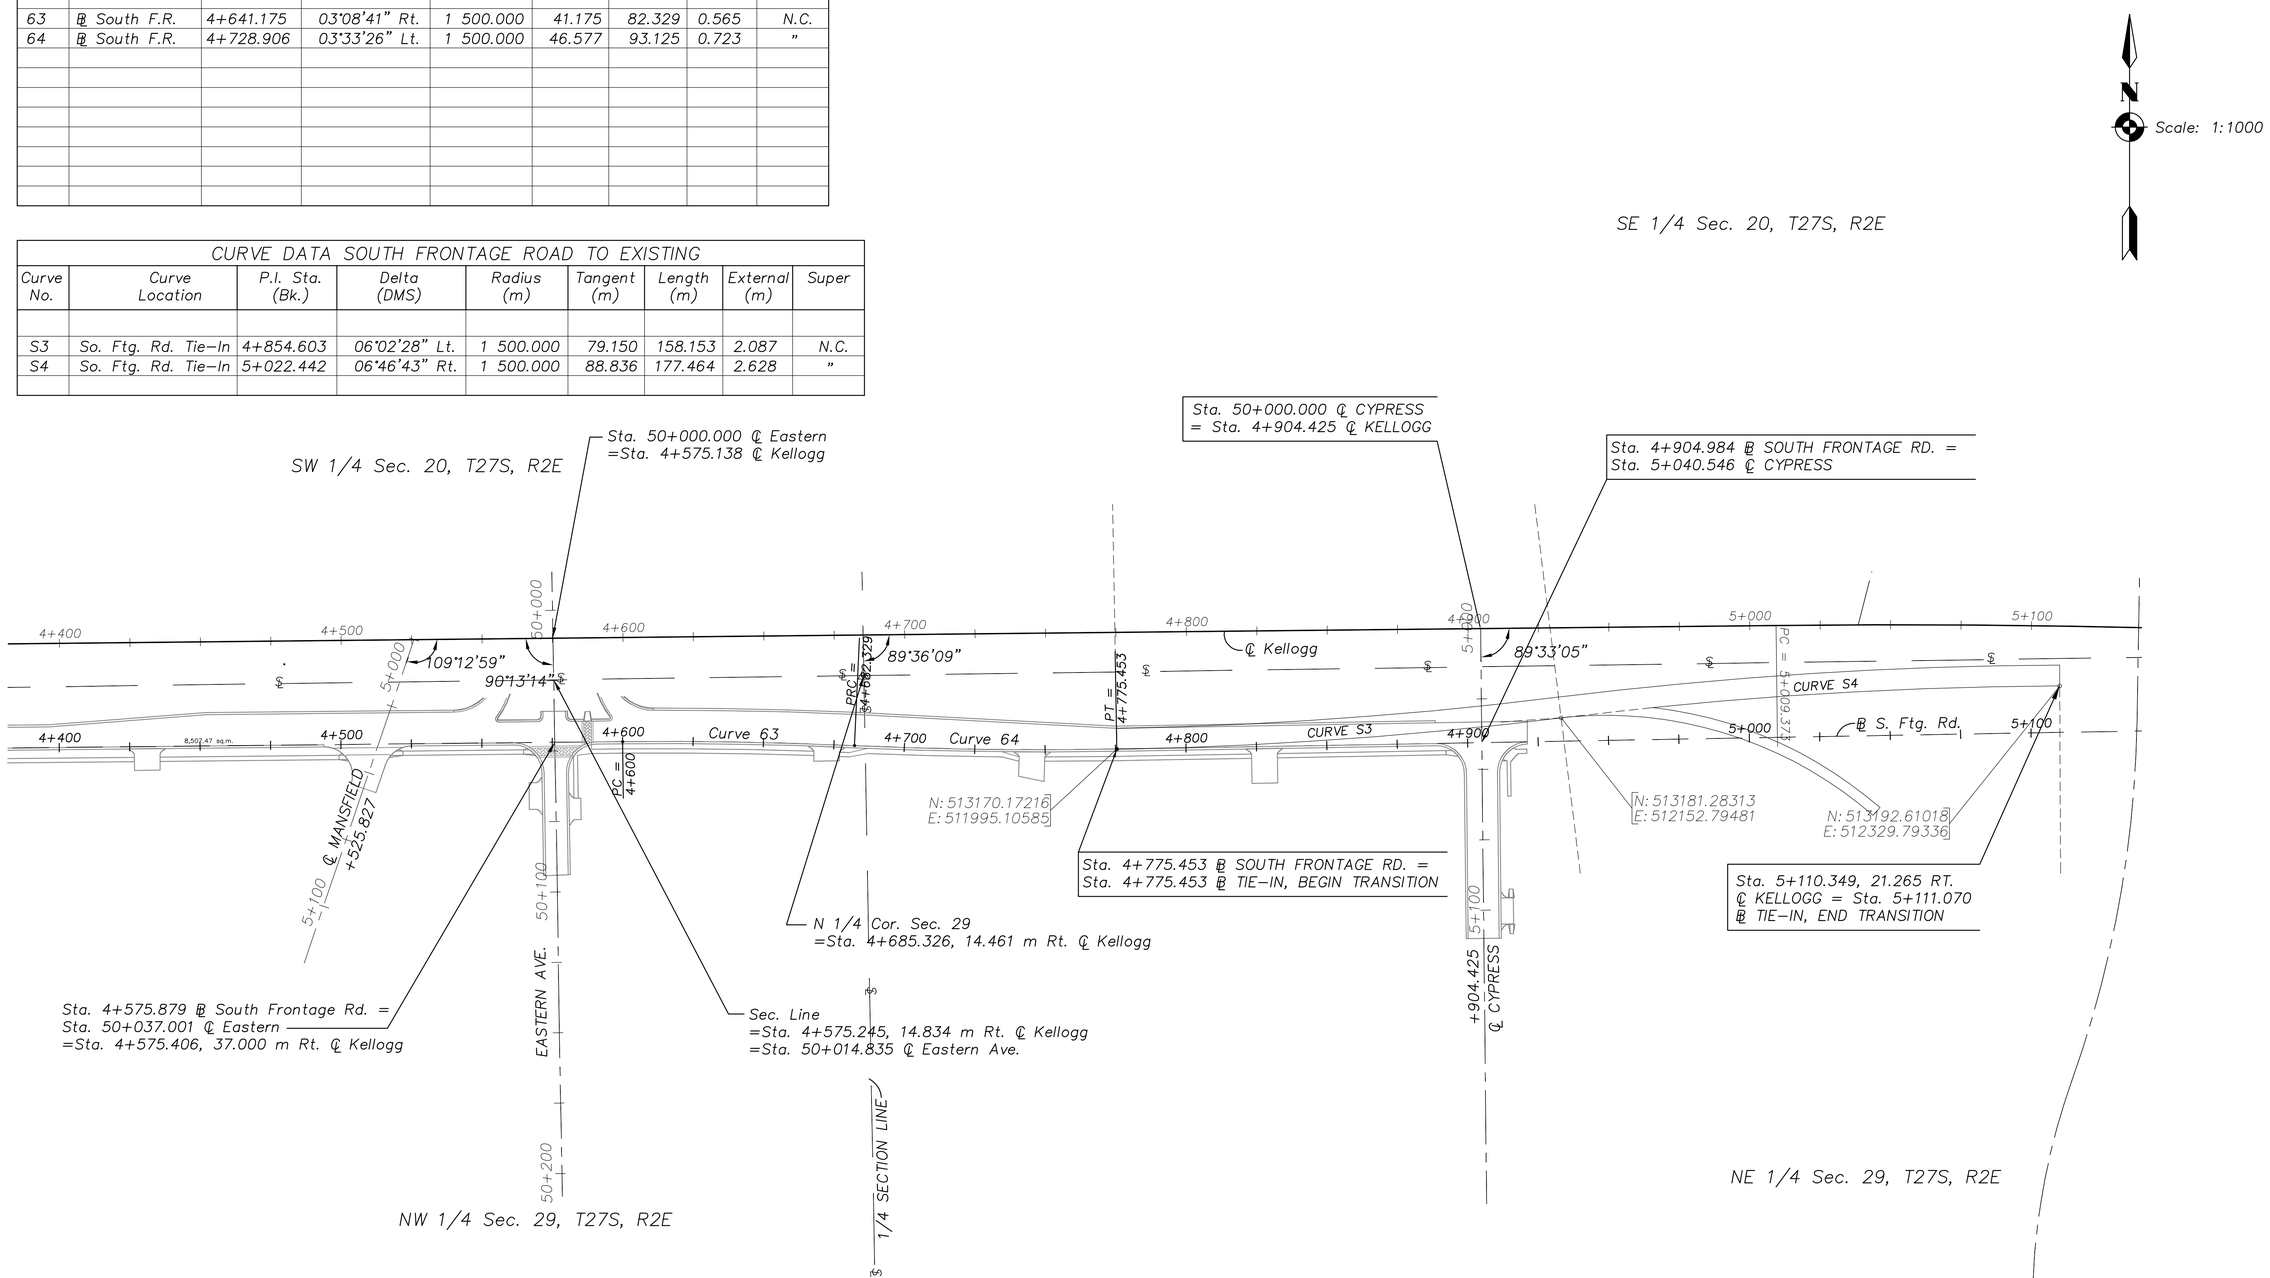

Cook, Flatt & Strobel
ENGINEERS, P.A.

KANSAS DEPARTMENT OF TRANSPORTATION

GEOMETRIC LAYOUT
SOUTH FRONTAGE ROAD
STA. 4+400 TO STA. 5+100

Sedgwick, Co. Wichita, Kansas

REFERENCE NOTED | REFERENCE CHECKED | BY | DATE

Drawn by: | Plotted: | SCALE

File: Q:\0001PH2/Vol1/C060