STATE	PROJECT NO.	YEAR	SHEET NO.	TOTAL SHEETS
KANSAS	54–87 K–8258–07	2004	35	101

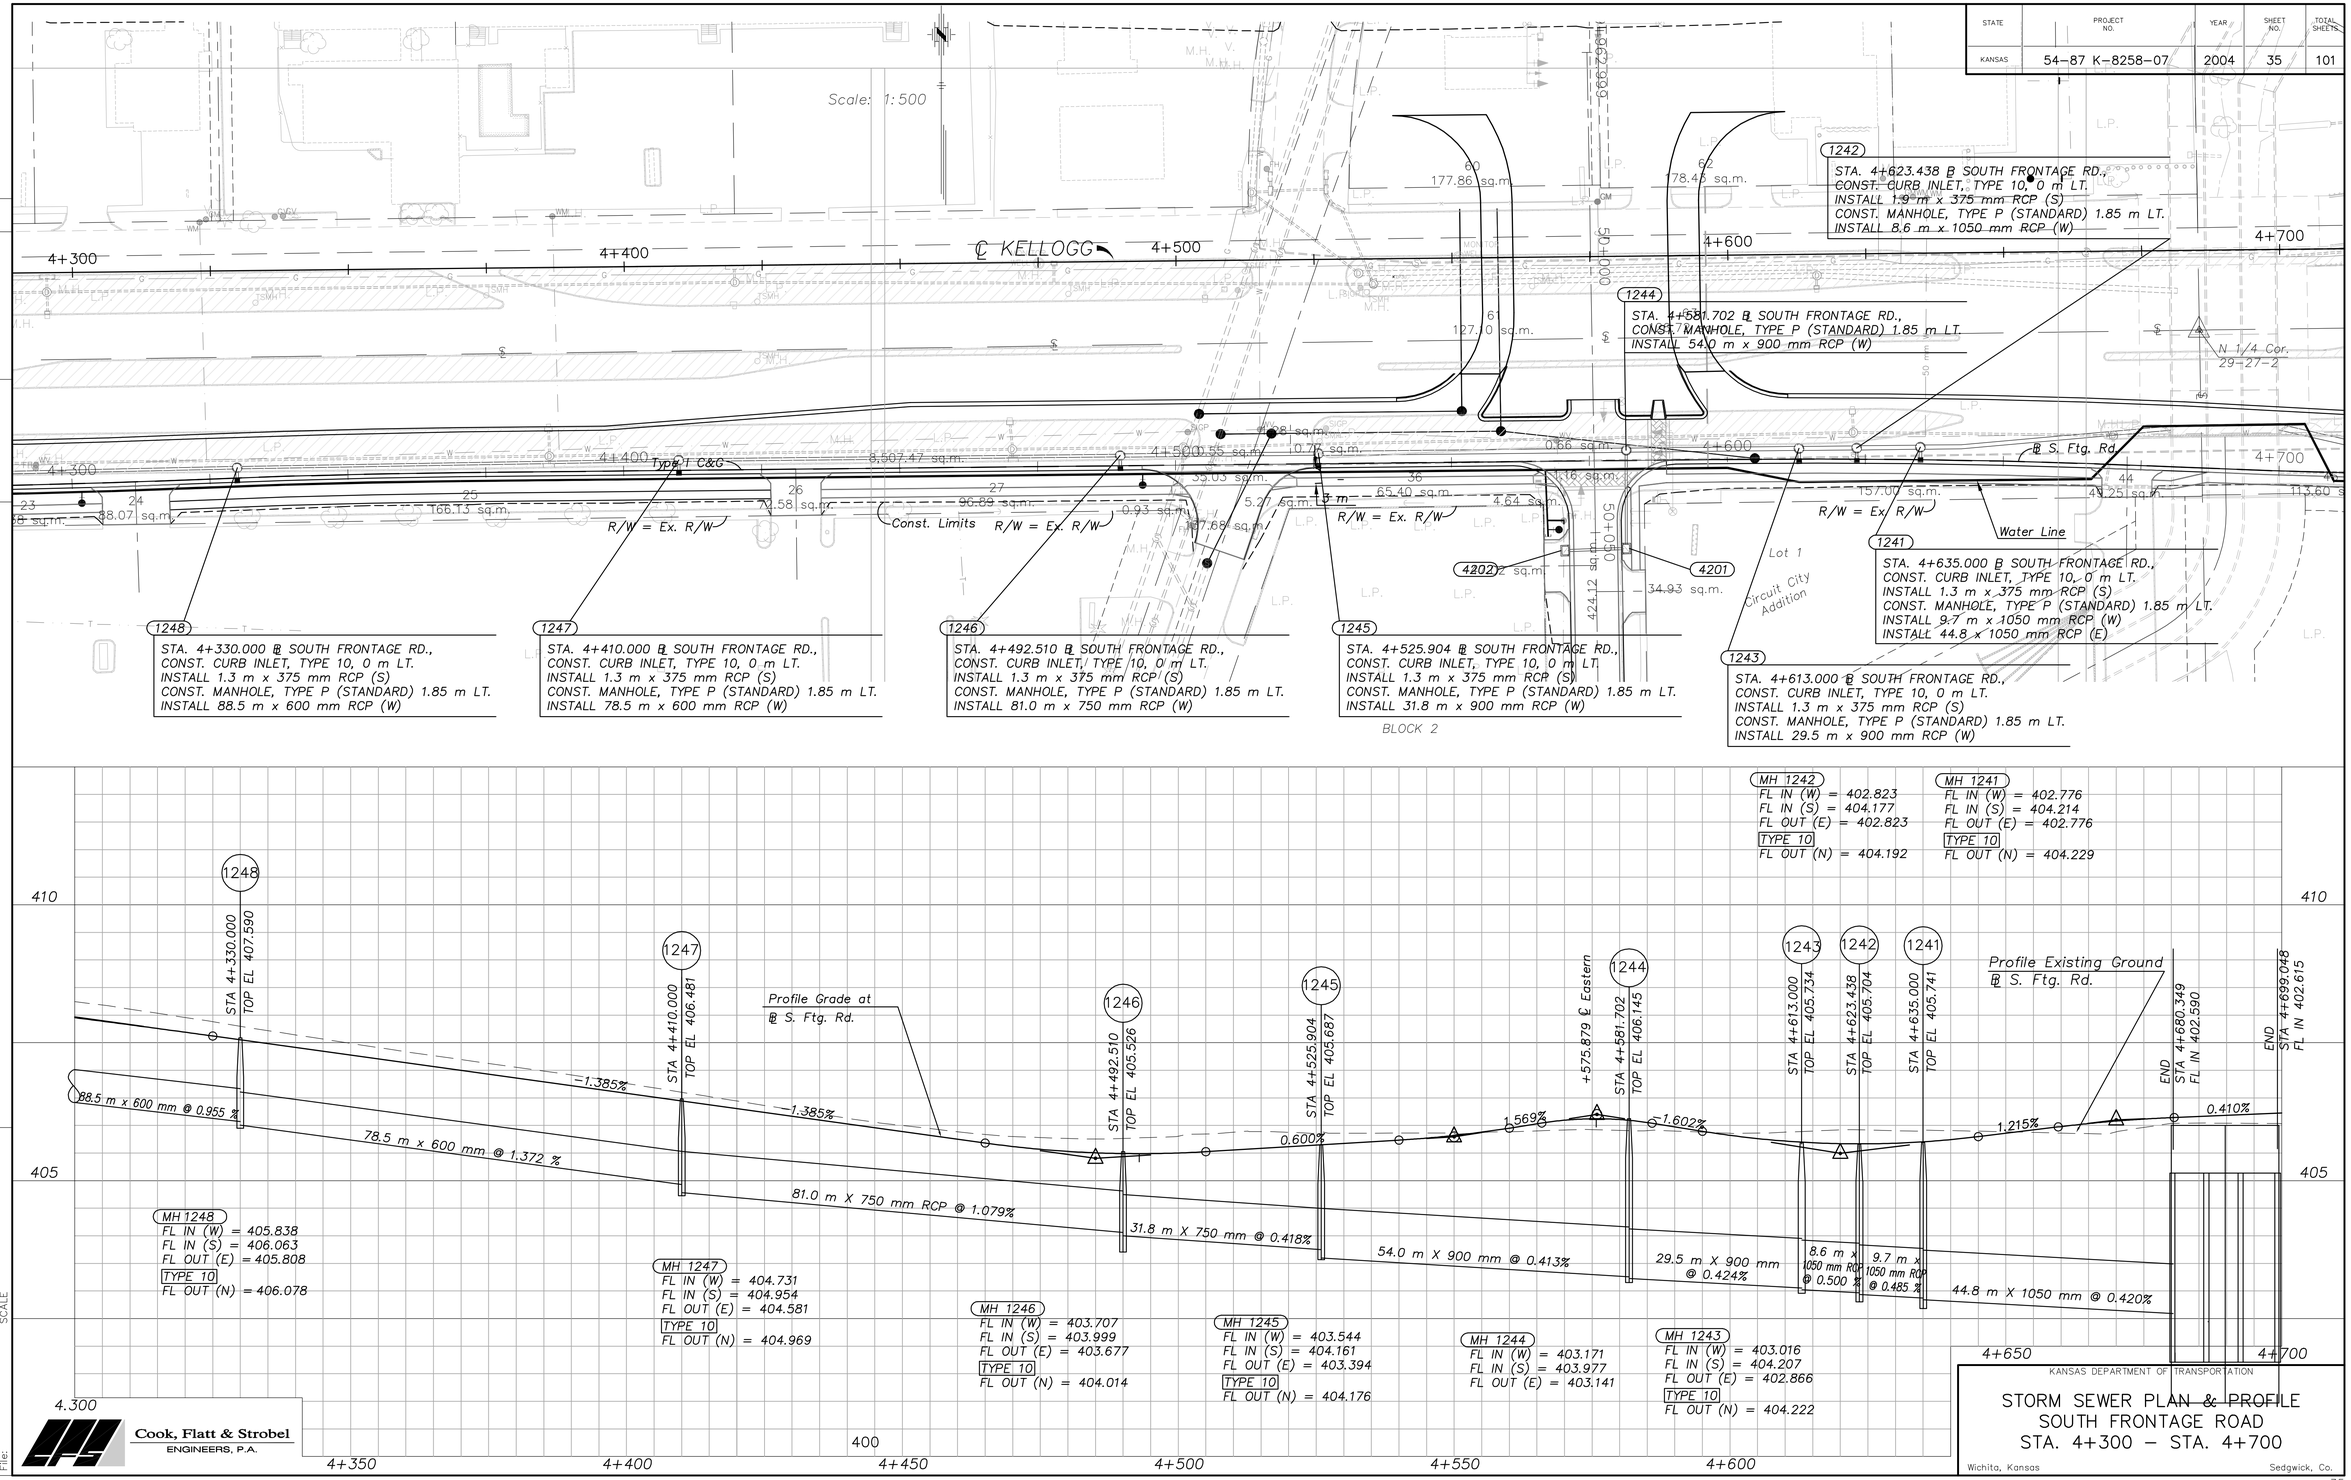

J:\00011ph2\S Ftg Rd Paving\DrainageDet2.dwg 6/22/2004 1:50:30 PM CST