STATE	PROJECT NO.	YEAR	SHEET NO.	TOTAL SHEETS
KANSAS	54-87 K-8258-06	2004	78	101

BY	DATE
REFERENCE NOTED	
REFERENCE CHECKED	

N

Scale: 1:1000

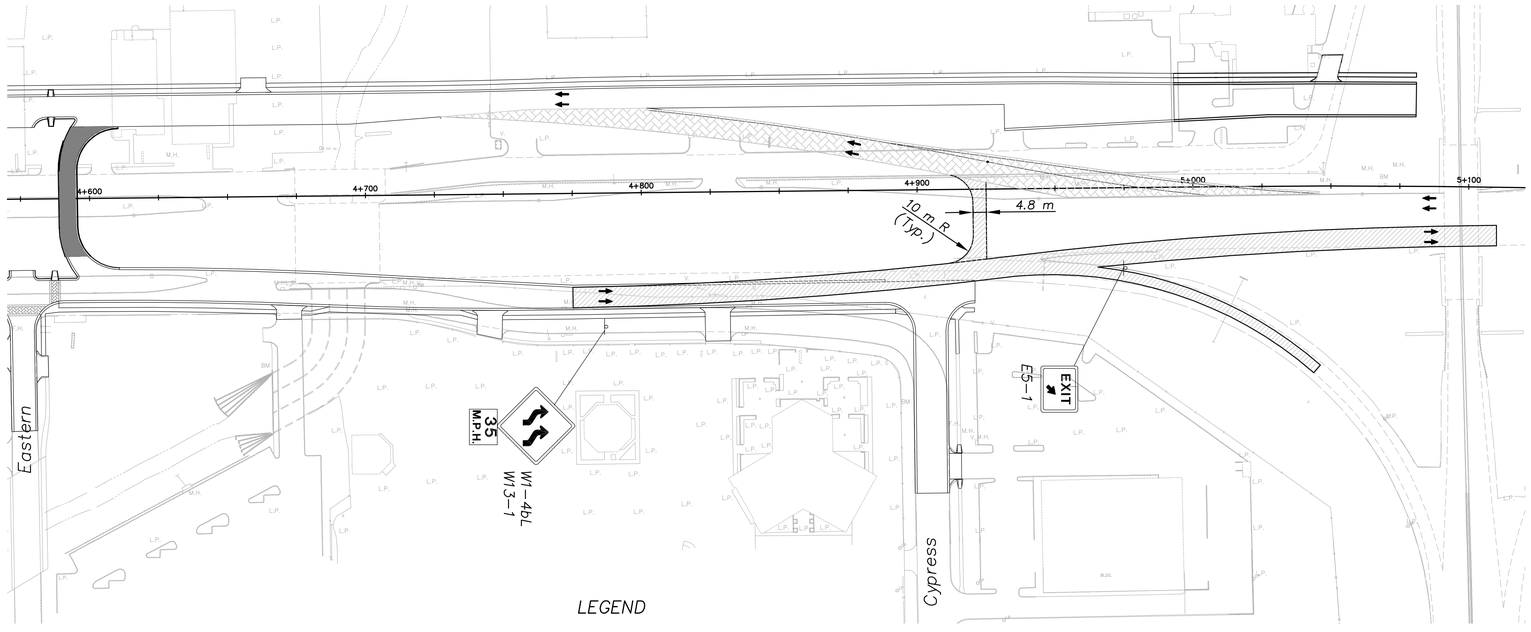

LEGEND

EAST BOUND TRANSITIONS
FROM SOUTH FRONTAGE RD.

WEST BOUND TRANSITIONS
TO NORTH FRONTAGE RD.

SOUTH FRONTAGE RD. TO NORTH
FRONTAGE RD. CONNECTOR

TRAFFIC FLOW

TRAFFIC CONTROL PHASE 3
1. Move EB Kellogg to new South Frontage Road.
2. Construct turnarounds at Eastern and put into service.
3. Construct Turnaround Near Cypress.

Plotted:
Drawn by:
File:
SCALE

Cook, Flatt & Strobel
ENGINEERS, P.A.

KANSAS DEPARTMENT OF TRANSPORTATION

TRAFFIC CONTROL – PHASE III
SOUTH FRONTAGE ROAD
STA. 4+500 TO STA. 5+100