FHWA REGION NO.	STATE	PROJECT NO.	FISCAL YEAR	SHEET NO.	TOTA SHEE
7	KANSAS	87 N-0226-01	2006	24	118

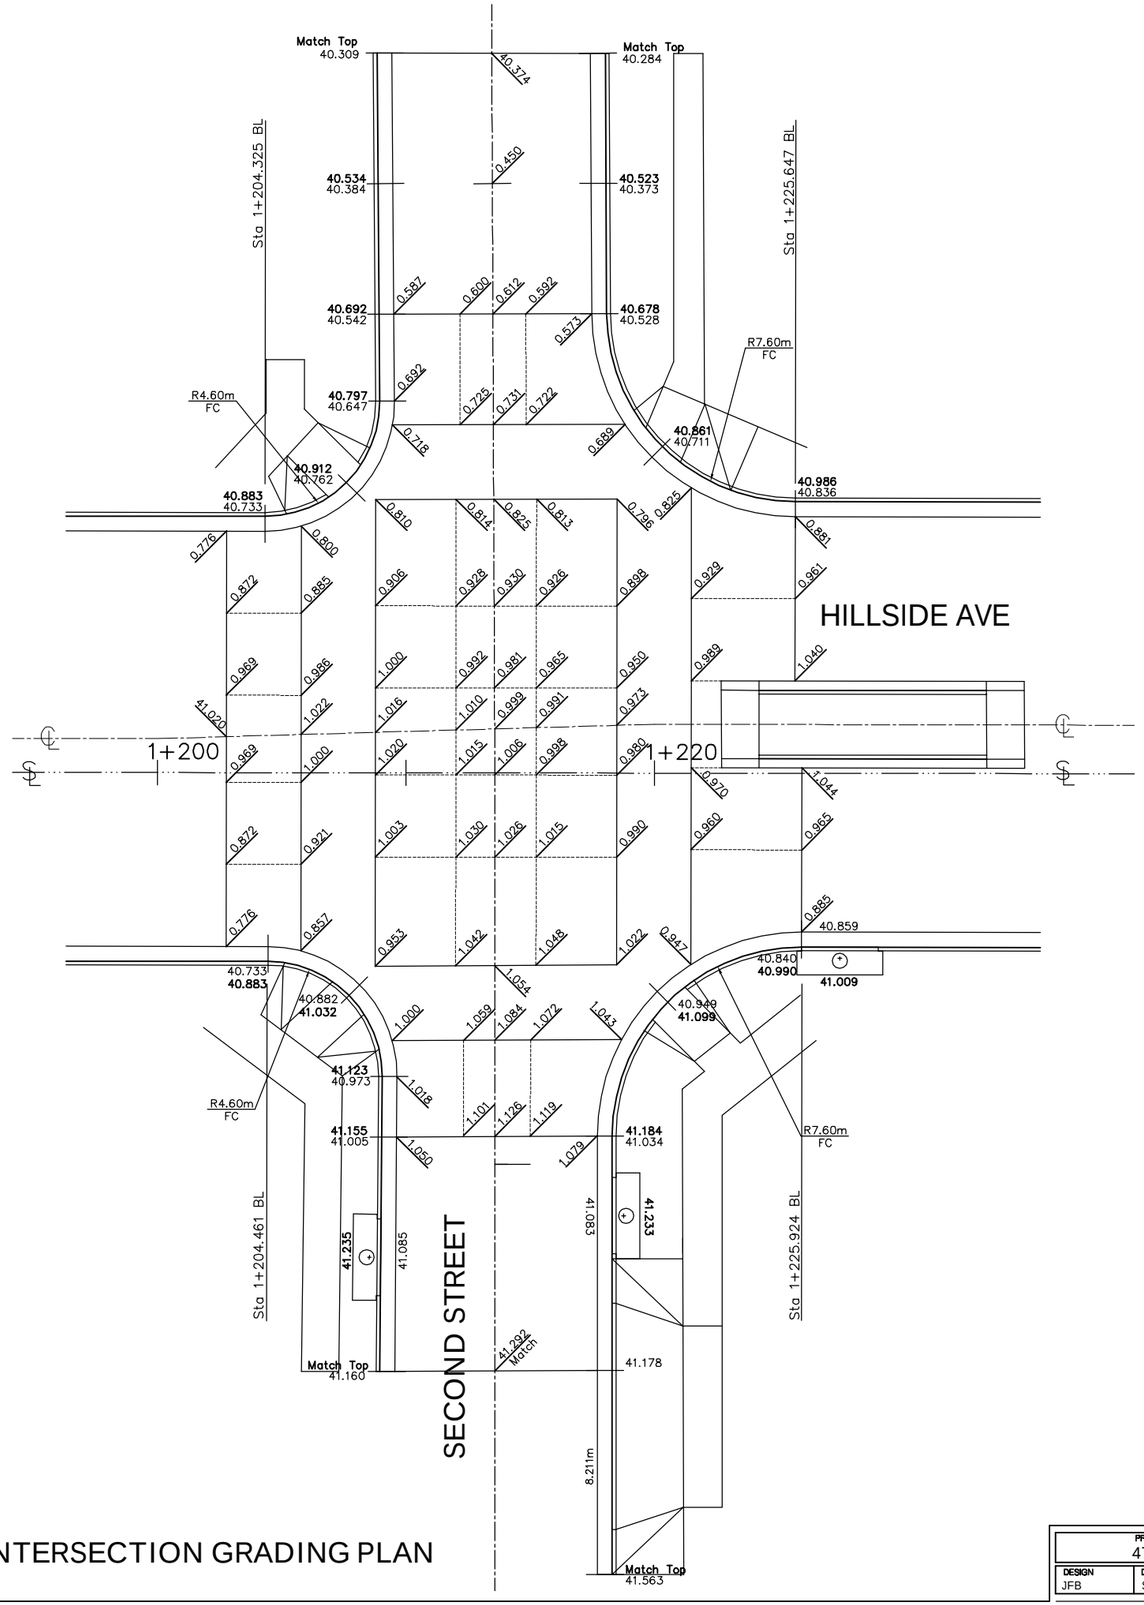

INTERSECTION GRADING PLAN

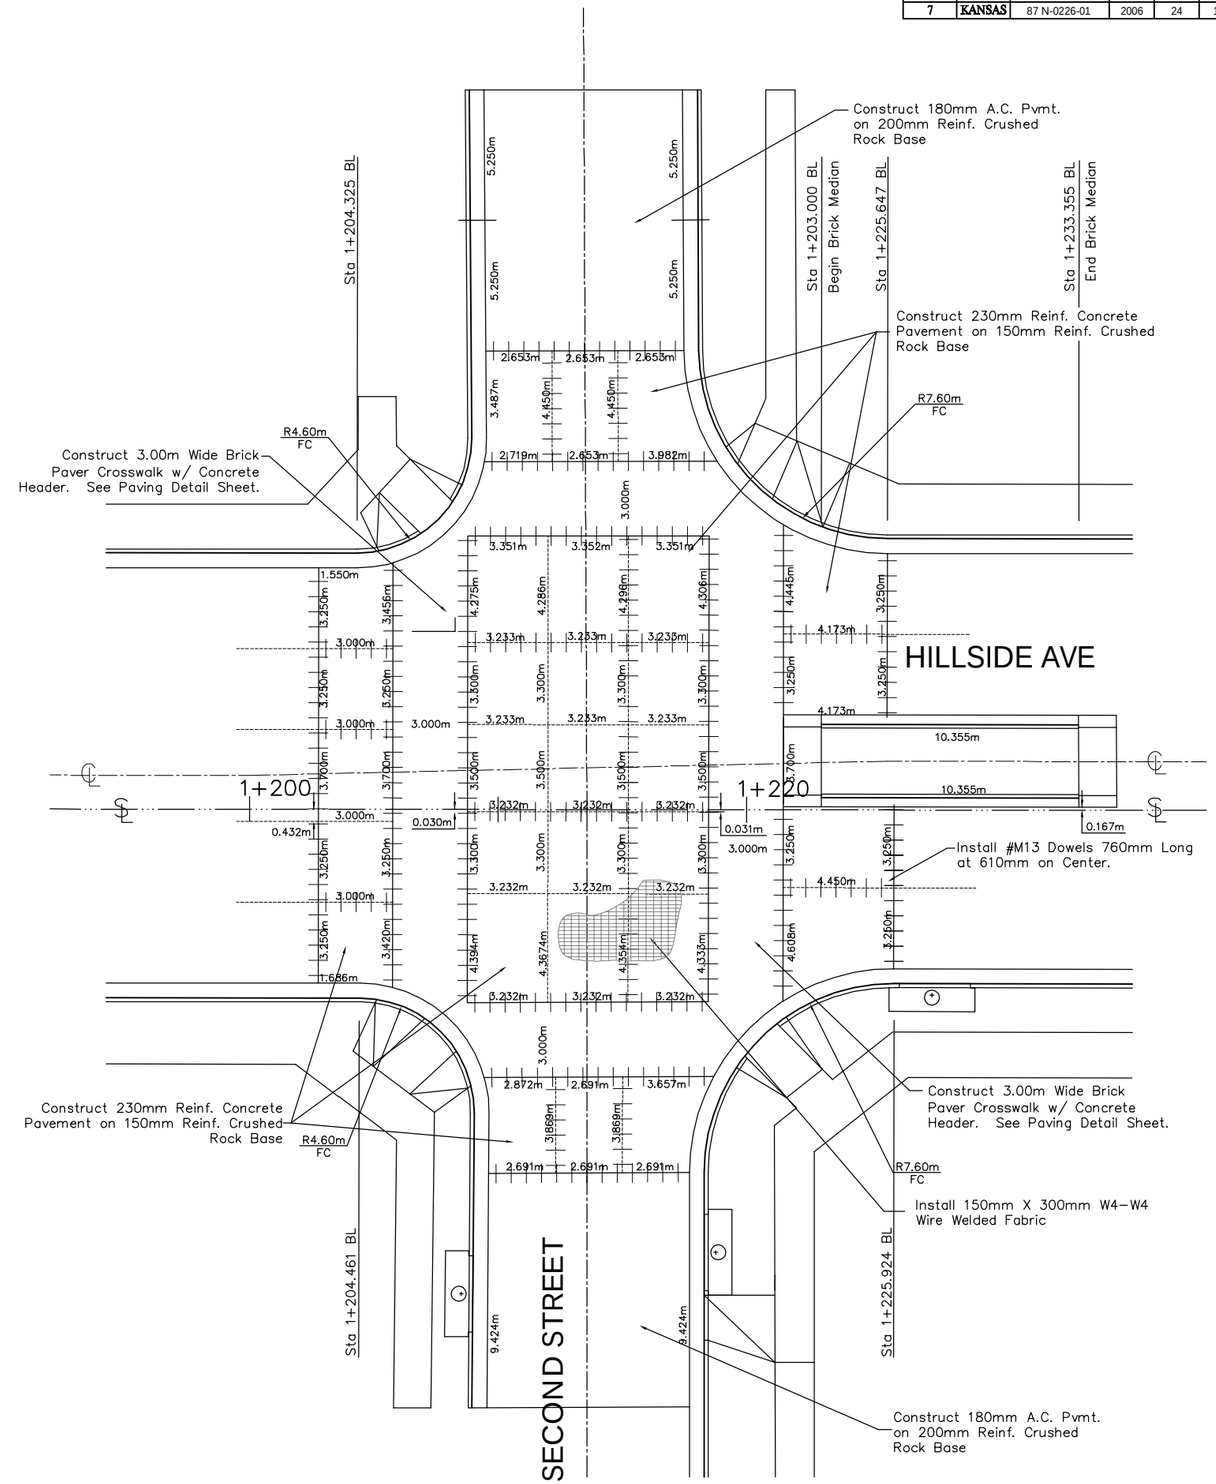

INTERSECTION JOINT PLAN

PROJECT NUMBER	SHEET NAME	ENGINEERING DIRECTORY
472-83862	GRADE3	F:\\Hillside\Int Grd

DESIGN	DRAWN	APPROVED	DATE	SCALE	BAUGHMAN NO
JFB	Sonny	JFB	May 2006	Noted	01-03-E974

CAPITAL IMPROVEMENT PROJECT
INTERSECTION GRADE & JOINT PLAN
SECOND ST at HILLSIDE AVE

BAUGHMAN COMPANY, P.A.
ENGINEERING, SURVEYING, & PLANNING
316-262-7271 * 315 ELLIS * WICHITA, KANSAS 67211

SHEET 24 OF 118